



OLD FAISON PLACE

MASTER PLAN
OLD FAISON RD, KNIGHTDALE, WAKE COUNTY, NC 27545
MASTER PLAN SUBMITTAL #1 10/21/2024
MASTER PLAN SUBMITTAL #2 2/5/2025
MASTER PLAN SUBMITTAL #3 5/28/2025
MASTER PLAN SUBMITTAL #4 8/26/2025

TOWN OF KNIGHTDALE PROJECT NUMBER: ZMA-1-24

DEVELOPER/ APPLICANT

ASHBURY & THE HOLDING
COMPANY L.L.C.
RALEIGH, NC

PO BOX 90427
RALEIGH, NC 27675-0427
(919) 741-7993

Contact: TOM QUACKENBUSH
TOM@GLENWOODHOMES.COM

CIVIL ENGINEER

Rivers & Associates, Inc.
Raleigh, NC

353 E. Six Forks Rd.
Raleigh, NC 27609
(919) 594-1626

Contact: Stephen Ballentine, PE
sballentine@riversandassociates.com

SURVEYOR

RESIDENTIAL LAND
SERVICES, PLLC.
Cary, NC

1917 EVANS ROAD
CARY NC 27513
(919) 378-9316

Contact: Dean M. Rhoads
dean@rls-nc.com


LAND USE ATTORNEY

MATTOX LAW FIRM
Raleigh, NC

127 W HARGETT STREET STE #500
RALEIGH, NC 27601
(919) 828-7171

Contact: Isabel Mattox
isabel@mattoxlawfirm.com

RALEIGH WATER CONDITIONS OF APPROVAL:
• ALL WATER, SANITARY SEWER AND REUSE FACILITIES SHALL BE INSTALLED, INSPECTED, TESTED, AND ACCEPTED BY THE CITY OF RALEIGH PUBLIC UTILITIES DEPARTMENT FOR OPERATIONS AND MAINTENANCE PRIOR TO 1ST CO
• A PETITION FOR ANNEXATION INTO THE CITY LIMITS SHALL BE SUBMITTED IN ACCORDANCE WITH CITY COUNCIL POLICY FOR EXTENSION OF UTILITY SERVICE TO PROPERTIES CURRENTLY OUTSIDE OF THE CITY LIMITS PRIOR TO PLAT RECORDATION
• CONSTRUCTION DRAWINGS MUST BE APPROVED BY THE CITY OF RALEIGH PUBLIC UTILITIES DEPARTMENT FOR ALL PUBLIC WATER, PUBLIC SEWER AND/OR PRIVATE SEWER EXTENSIONS PRIOR TO PLAT RECORDATION.
• A PLAT MUST BE RECORDED AT THE WAKE COUNTY REGISTER OF DEEDS OFFICE FOR ALL UTILITY EASEMENT DEDICATIONS PRIOR TO BUILDING PERMIT ISSUANCE
• A DOWNSTREAM SEWER CAPACITY STUDY IN COMPLIANCE WITH CORPUD HANDBOOK SHALL BE SUBMITTED BY THE PROJECT ENGINEER FOR REVIEW AND APPROVAL PRIOR TO CONSTRUCTION DRAWING APPROVAL
• A DEED SHALL BE RECORDED PRIOR TO CONSTRUCTION DRAWING APPROVAL FOR ALL NECESSARY OFF-SITE CITY OF RALEIGH SANITARY SEWER EASEMENTS TO ACCOMMODATE FUTURE SEWER LINE CONSTRUCTION

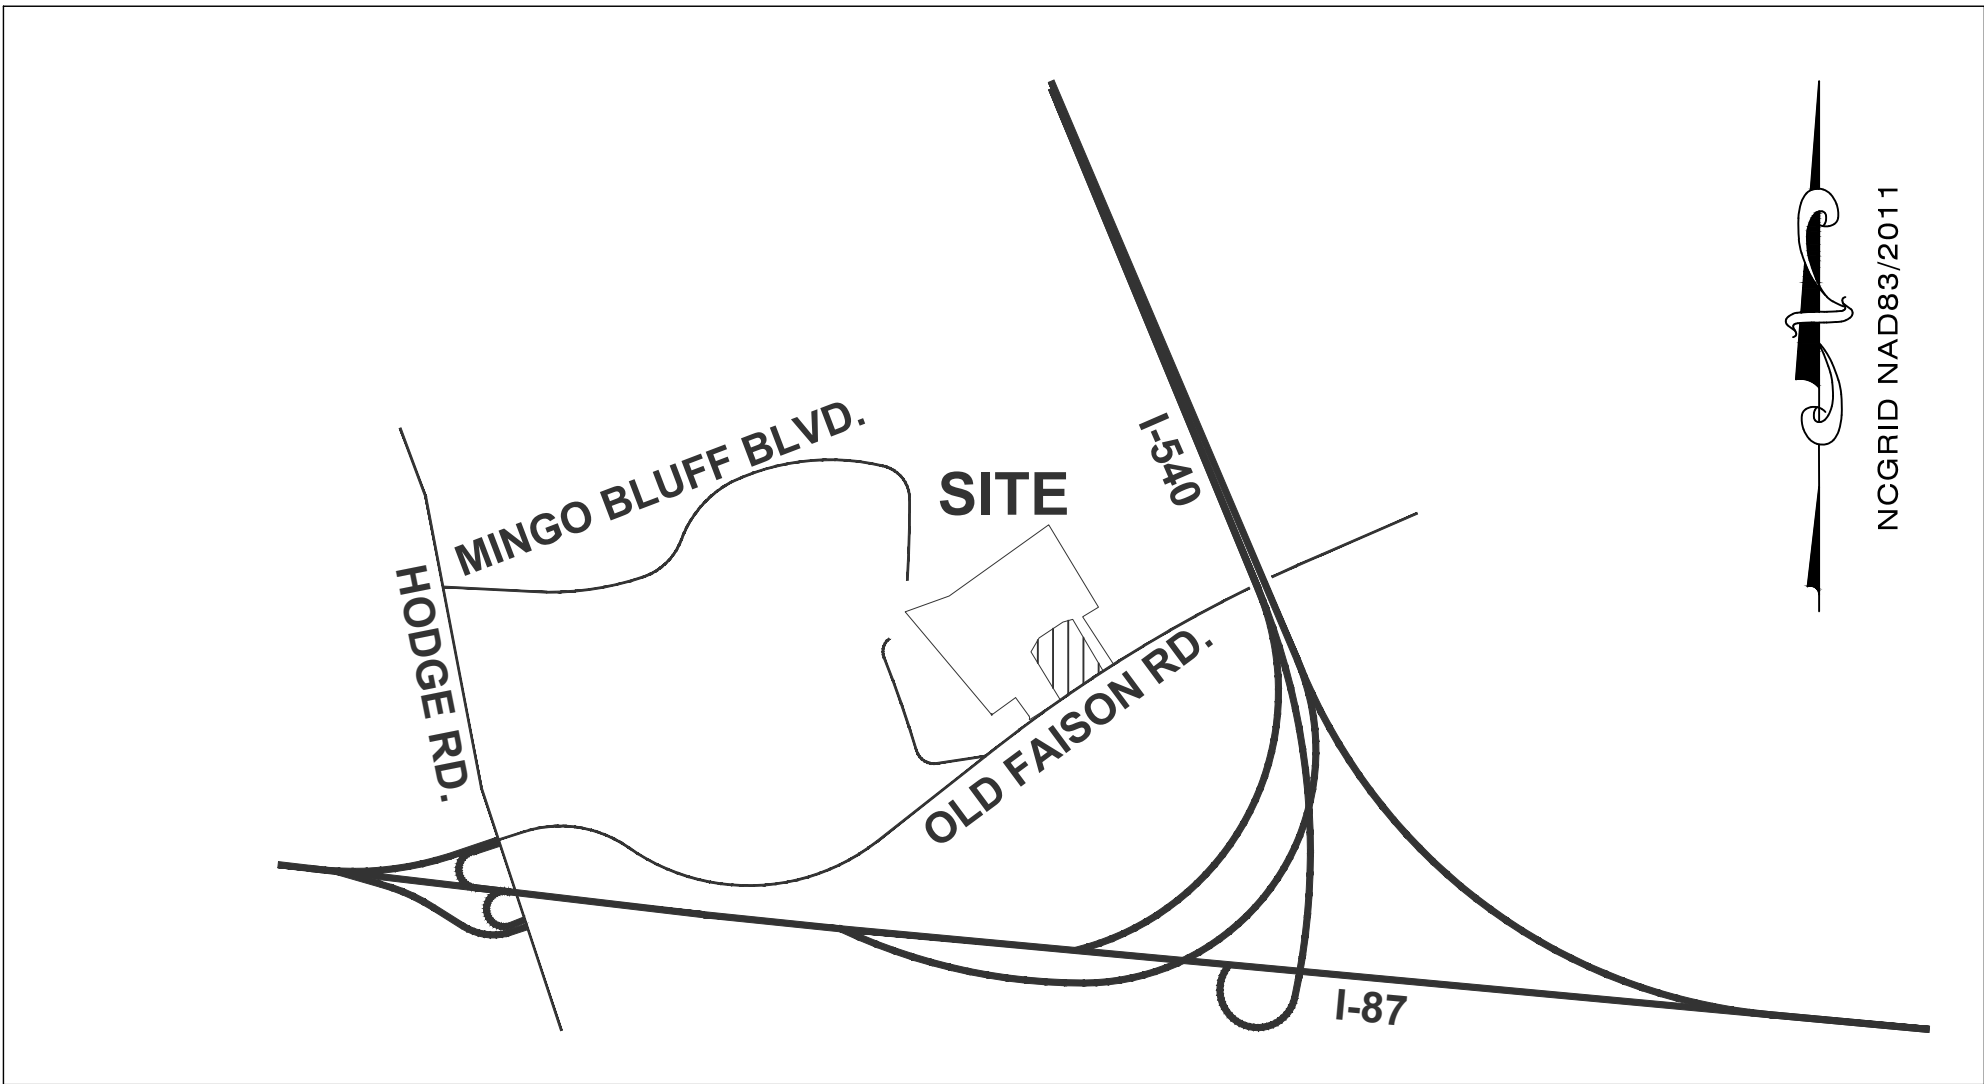


VICINITY MAP
N.T.S.

Sheet List Table	
Sheet Number	Sheet Title
C1.01	COVER SHEET
C1.21	EXISTING CONDITIONS
C2.01	SITE PLAN
C2.11	OPEN SPACE PLAN
C3.01	PRELIMINARY UTILITY PLAN
C4.41	PRELIMINARY STORMWATER MANAGEMENT PLAN
C6.31	SIGNS & PAVEMENT MARKING PLAN
L1.01	LANDSCAPE PLAN
SL1.01	PRELIMINARY LIGHTING PLAN
--	ELEVATIONS SINGLE FAMILY
--	ELEVATIONS TOWNHOUSES

RECOMBINATION
PLAT ADDED

SITE DATA	
Subdivision Name	Old Faison Place
PIN #/S	1743463116 / 1743466006
Property Area	20.79 Acres. See Recombination Plat.
Current Zoning	GR8 (Medium Density)
Proposed Zoning	GR8 PUD
Adjacent Zoning	North- UR12 (Urban Residential 12) Townhomes South- RT (Rural Transition) Single Family Residential East- GR8 (Single Family Residential) West- RT (Rural Transition) Single Family Residential
River Basin	Neuse
Watershed	Property is not within a water supply watershed
Land Use:	
Current	Vacant
Proposed	Residential- Single-Family and Townhomes
Dwelling Units:	
Single Family	23
Townhomes	94
Total DUs	117
Proposed Density	5.64 +/- DU/AC Prior to ROW Dedication

NOTES:
Survey performed by Residential Land Services, PLLC
Description of existing natural resources:
• There are no wetlands onsite. There are some offsite wetlands to the east on the neighbor's property.
• There is an existing pond in the middle of the site, which will be removed.
• There is a riparian stream buffer at the east edge of the property.
Description of Stormwater Management:
• This project includes one proposed wet detention pond in the northeast corner of the property as shown. Stormwater discharges towards the northeast.
• Offsite stormwater enters the property from the north, west, and south.
• This project will retain the pre-existing drainage patterns.

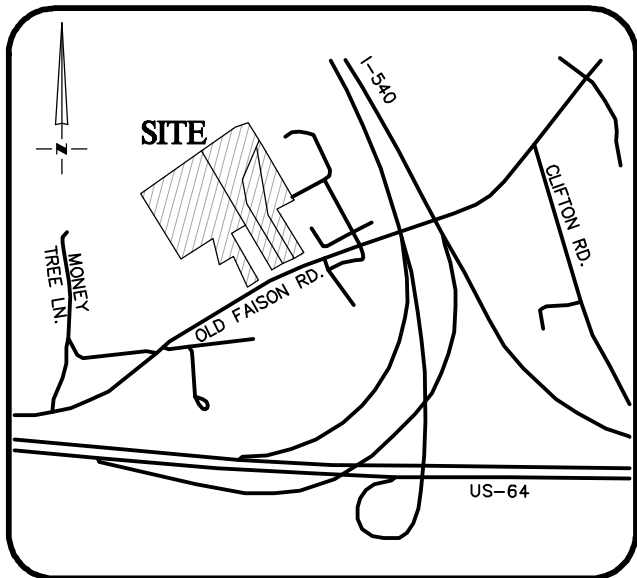

VICINITY MAP
Not To Scale

GENERAL NOTES

- AREAS COMPUTED BY COORDINATE METHOD.
- BASIS OF BEARINGS: NC GRID (NAD-83)
- ALL DISTANCES ARE HORIZONTAL GROUND DISTANCES.
- METAL STAKES SET AT ALL CORNERS UNLESS NOTED OTHERWISE.
- THIS SURVEY WAS PREPARED WITHOUT THE BENEFIT OF A TITLE REPORT AND MAY BE SUBJECT TO ANY MATTERS THAT A FULL TITLE SEARCH WOULD DISCLOSE.
- NO N.C. GRID MONUMENT RECOVERED WITHIN 2,000 FT. OF SITE.
- CURRENT ZONING: GR8 (KNIGHTDALE)
- REFERENCES
-DB 3658 PG 759 BM 1995 PG 802
-DB 6032 PG 24 BM 1997 PG 690
-DB 7820 PG 961 BM 1999 PG 566
-DB 10776 PG 1331 BM 1999 PG 848
-DB 13219 PG 163 BM 2002 PG 1510
-DB 16263 PG 247 BM 2003 PG 2089
-DB 16375 PG 125 BM 2007 PG 2097
-DB 16414 PG 2671
-DB 17091 PG 1484
-DB 18440 PG 2543
-DB 18929 PG 105

OWNER INFORMATION

LOT 1 - 0 OLD FAISON ROAD
OWNER: ASHBURY & THE HOLDING COMPANY LLC
PO BOX 90427
RALEIGH, NC 27675
PIN#: 1743-46-6606
DB/PG 18929/105
BM/PG 2003/2089

LOT 2 - 4912 OLD FAISON ROAD
OWNER: JOSEPH & CAROLYN GOWER
4912 OLD FAISON ROAD
KNIGHTDALE, NC 27545
PIN#: 01743-46-6236
DB/PG 7620/961
BM/PG 1997/690

LOT 6B - 0 OLD FAISON ROAD
OWNER: ASHBURY & THE HOLDING COMPANY LLC
PO BOX 90427
RALEIGH, NC 27675
PIN#: 1743-46-3116
DB/PG 18929/105
BM/PG 1999/566

SURVEYOR'S CERTIFICATION

I, DEAN M. RHOADS, HEREBY CERTIFY THAT THIS PLAT WAS DRAWN UNDER MY SUPERVISION FROM AN ACTUAL SURVEY MADE UNDER MY SUPERVISION USING DEED DESCRIPTIONS, AND REFERENCES AS SHOWN HEREON; THAT THE BOUNDARIES NOT SURVEYED ARE CLEARLY INDICATED USING DEED DESCRIPTIONS AND SHOWN AS BROKEN LINES;

THIS FIELD SURVEY MEETS THE REQUIREMENTS OF AN URBAN LAND SURVEY (CLASS A) AS DEFINED WITHIN THE NORTH CAROLINA ADMINISTRATIVE CODE, TITLE 21, CHAPTER 56, SECTION .1600 "STANDARDS OF PRACTICE FOR LAND SURVEYING IN NORTH CAROLINA".

THE RATIO OF PRECISION WAS PERFORMED TO A MINIMUM LINEAR PRECISION RATIO OF 1:10,000.

MISCLOSURE WAS DISTRIBUTED BY LEAST SQUARE ADJUSTMENT.

AREAS SHOWN WERE CALCULATED BY COORDINATE COMPUTATION.

THAT ONE OF THE FOLLOWING SIX (6) CATEGORIES APPLIES TO THIS SURVEY. THE CATEGORY THAT APPLIES IS DENOTED BY ("X") THE REMAINING 5 CATEGORIES ARE NONAPPLICABLE.

1: THAT THIS SURVEY CREATES A SUBDIVISION OF LAND WITHIN THE AREA OF A COUNTY OR MUNICIPALITY THAT HAS AN ORDINANCE THAT REGULATES PARCELS OF LAND.

2: THAT THIS SURVEY IS LOCATED IN A PORTION OF A COUNTY OR MUNICIPALITY THAT IS UNREGULATED AS TO AN ORDINANCE THAT REGULATES PARCELS OF LAND.

3: THAT THIS SURVEY IS OF AN EXISTING PARCEL OR PARCELS OF LAND AND DOES NOT CREATE A NEW STREET OR CHANGE AN EXISTING STREET.

4: THAT THIS SURVEY IS OF AN EXISTING BUILDING OR OTHER STRUCTURE, OR NATURAL FEATURE, SUCH AS A WATERCOURSE.

5: THAT THIS SURVEY IS A CONTROL SURVEY.

6: X THAT THIS SURVEY IS OF ANOTHER CATEGORY, SUCH AS THE RECOMBINATION OF EXISTING PARCELS, A COURT ORDERED SURVEY, OR OTHER EXCEPTION TO THE DEFINITION OF SUBDIVISION.


THAT THIS PLAT WAS PREPARED IN ACCORDANCE WITH G.S. 47-30 AS AMENDED.
WITNESS MY ORIGINAL SIGNATURE, REGISTRATION NUMBER AND SEAL THIS
DATE _____

BY _____ (PLS)
DEAN M. RHOADS, N.C. PLS L-4679



LEGEND

- PROPERTY LINE
- ADJACENT PROPERTY LINES
- IPS ● - IRON PIN SET
- EIP ○ - EXISTING IRON PIPE
- DB - DEED BOOK
- BM - BOOK OF MAPS
- PG - PAGE
- #1000 - STREET ADDRESS
- ① - LOT NUMBER

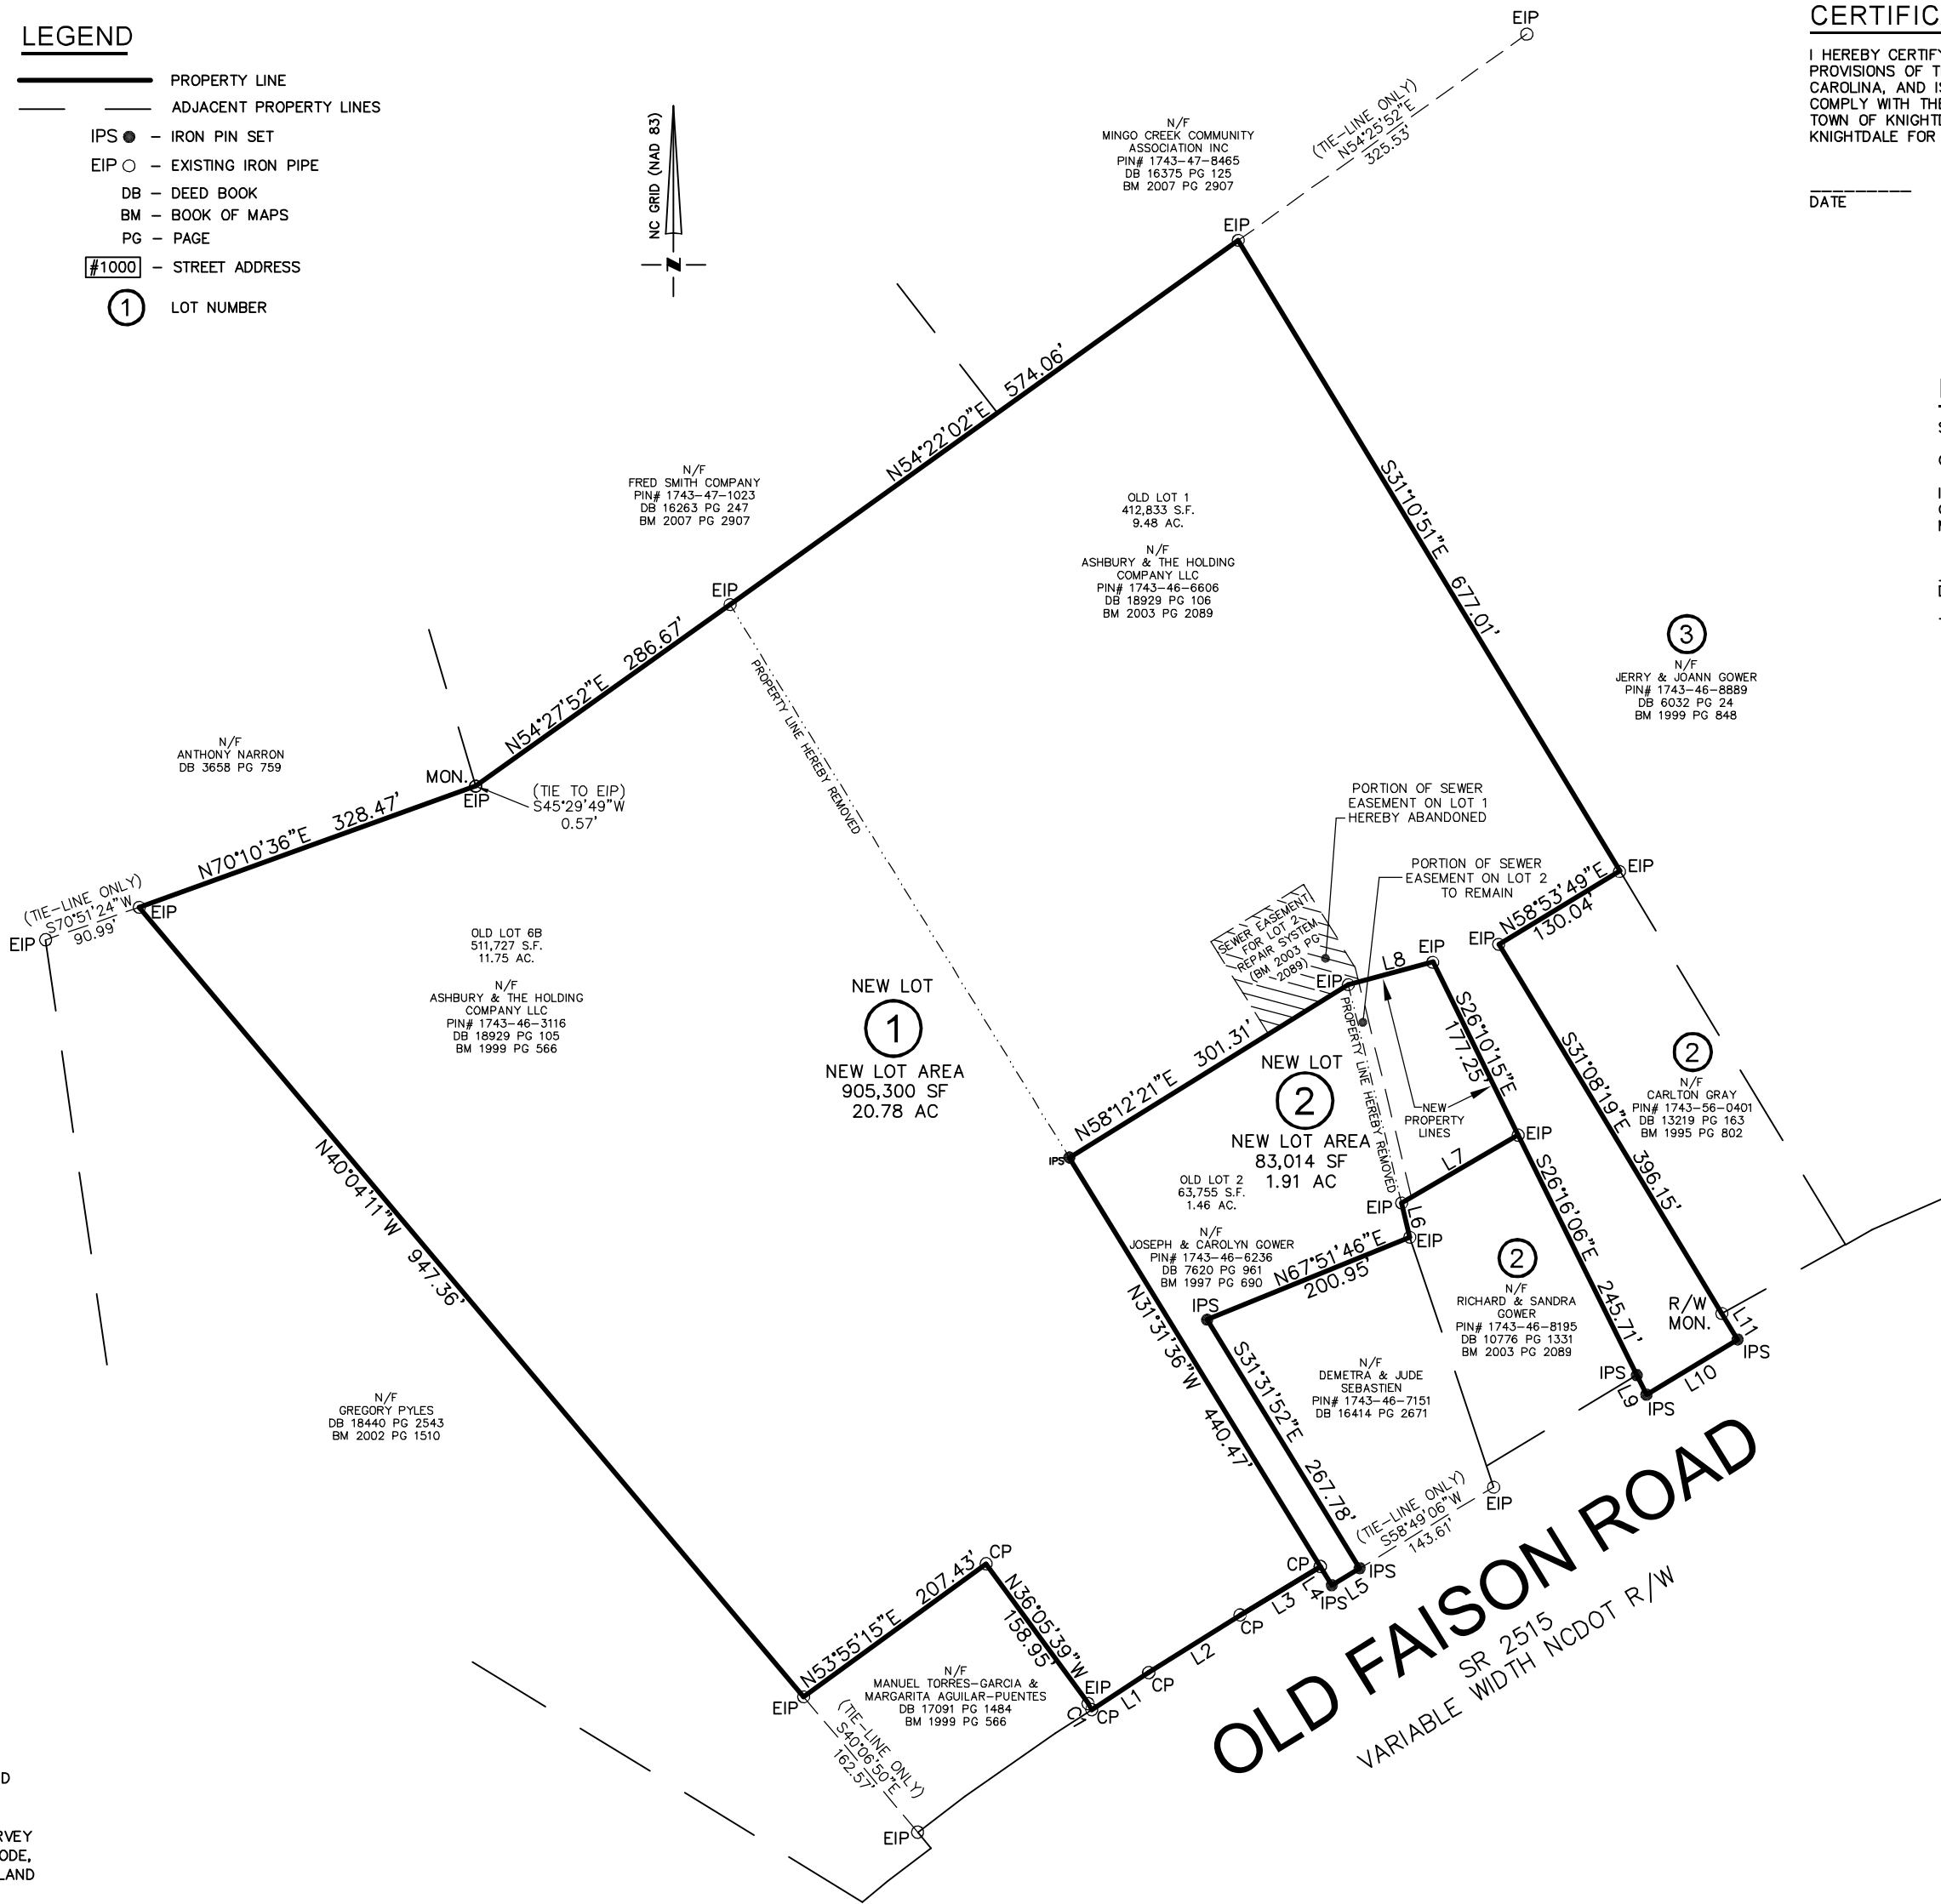

CERTIFICATE OF APPROVAL FOR RECORDING

I HEREBY CERTIFY THAT THE SUBDIVISION PLAT SHOWN IS EXEMPT FROM THE SUBDIVISION PROVISIONS OF THE UNIFIED DEVELOPMENT ORDINANCE FOR THE TOWN OF KNIGHTDALE, NORTH CAROLINA, AND IS THEREFORE EXEMPT FROM ITS PROVISIONS. THE PLAT HAS BEEN FOUND TO COMPLY WITH THE ZONING REGULATIONS OF THE UNIFIED DEVELOPMENT ORDINANCE FOR THE TOWN OF KNIGHTDALE, NORTH CAROLINA, AND HAS BEEN APPROVED BY THE TOWN OF KNIGHTDALE FOR RECORDING IN THE OFFICE OF THE REGISTER OF DEEDS OF WAKE COUNTY.

DATE _____ LAND USE ADMINISTRATOR, TOWN OF KNIGHTDALE

REVIEW OFFICER CERTIFICATION

STATE OF NORTH CAROLINA

COUNTY OF WAKE

I, _____, REVIEW OFFICER OF WAKE COUNTY, CERTIFY THAT THE MAP OR PLAT TO WHICH THIS CERTIFICATION IS AFFIXED, MEETS ALL THE STATUTORY REQUIREMENTS FOR RECORDING.

DATE _____ REVIEW OFFICER

TOWN OF KNIGHTDALE, WAKE COUNTY

FLOODPLAIN NOTE

THIS SITE IS NOT IN ANY SPECIAL FLOOD HAZARD AREA OR FUTURE CONDITIONS FLOOD HAZARD AREAS, AS SHOWN ON:

FIRM PANEL(S): 3720174300K
EFFECTIVE DATE(S): 07/19/2022

LINE	BEARING	DISTANCE
L1	N56°57'58"E	62.49'
L2	N57°47'51"E	99.22'
L3	N58°48'52"E	85.97'
L4	N31°31'36"W	20.11'
L5	N58°48'42"E	30.03'
L6	N13°30'53"W	32.34'
L7	S59°49'05"W	123.83'
L8	N74°56'06"E	80.60'
L9	N26°16'06"W	20.06'
L10	N58°48'19"E	97.88'
L11	N31°08'19"W	27.87'

CURVE	RADIUS	ARC LENGTH	CH LENGTH	CH BEARING
C1	25.00'	6.37'	6.35'	S29°45'10"E

CERTIFICATE OF OWNERSHIP & DEDICATION

I HEREBY CERTIFY THAT I AM THE OWNER OF THE PROPERTY SHOWN AND DESCRIBED, WHICH IS LOCATED IN THE SUBDIVISION JURISDICTION OF THE TOWN OF KNIGHTDALE AND THAT I HEREBY ADOPT THIS PLAN OF SUBDIVISION OR LOT RECOMBINATION WITH MY FREE CONSENT, ESTABLISH MINIMUM BUILDING SETBACK LINES, PRESERVE AND PROTECT ALL SOILS AND VEGETATION IN THE TREE PROTECTION AREAS AS REQUIRED IN SECTION 7.4 OF THE TOWN OF KNIGHTDALE UNIFIED DEVELOPMENT ORDINANCE, PLANT SUPPLEMENTARY OR REPLACEMENT TREES AS REQUIRED, AND DEDICATE ALL STREETS, ALLEYS, WALKS, PARKS, AND OTHER SITES AND EASEMENTS, TO PUBLIC OR PRIVATE USES AS NOTED. FURTHERMORE, I HEREBY DEDICATE ALL SANITARY SEWER AND WATER LINES THAT ARE LOCATED IN PUBLIC UTILITY EASEMENTS OR RIGHTS-OF-WAY TO THE CITY OF RALEIGH, AND I HEREBY DEDICATE ALL STORM SEWER LINES THAT ARE LOCATED IN PUBLIC UTILITY EASEMENTS OR RIGHTS-OF-WAY TO THE TOWN OF KNIGHTDALE.

OWNER: _____

DATE: _____

NOTARY PUBLIC

I, _____, A NOTARY PUBLIC OF _____ COUNTY, NORTH CAROLINA, DO HEREBY CERTIFY THAT _____ PERSONALLY APPEARED BEFORE ME THIS DAY AND ACKNOWLEDGED THE DUE EXECUTION OF THE FOREGOING CERTIFICATE.
WITNESS MY HAND AND OFFICIAL SEAL THIS DAY OF _____, 2024.
NOTARY SIGNATURE: _____
MY COMMISSION EXPIRES: _____

CERTIFICATE OF OWNERSHIP & DEDICATION

I HEREBY CERTIFY THAT I AM THE OWNER OF THE PROPERTY SHOWN AND DESCRIBED, WHICH IS LOCATED IN THE SUBDIVISION JURISDICTION OF THE TOWN OF KNIGHTDALE AND THAT I HEREBY ADOPT THIS PLAN OF SUBDIVISION OR LOT RECOMBINATION WITH MY FREE CONSENT, ESTABLISH MINIMUM BUILDING SETBACK LINES, PRESERVE AND PROTECT ALL SOILS AND VEGETATION IN THE TREE PROTECTION AREAS AS REQUIRED IN SECTION 7.4 OF THE TOWN OF KNIGHTDALE UNIFIED DEVELOPMENT ORDINANCE, PLANT SUPPLEMENTARY OR REPLACEMENT TREES AS REQUIRED, AND DEDICATE ALL STREETS, ALLEYS, WALKS, PARKS, AND OTHER SITES AND EASEMENTS, TO PUBLIC OR PRIVATE USES AS NOTED. FURTHERMORE, I HEREBY DEDICATE ALL SANITARY SEWER AND WATER LINES THAT ARE LOCATED IN PUBLIC UTILITY EASEMENTS OR RIGHTS-OF-WAY TO THE CITY OF RALEIGH, AND I HEREBY DEDICATE ALL STORM SEWER LINES THAT ARE LOCATED IN PUBLIC UTILITY EASEMENTS OR RIGHTS-OF-WAY TO THE TOWN OF KNIGHTDALE.

OWNER: _____


DATE: _____

NOTARY PUBLIC

I, _____, A NOTARY PUBLIC OF _____ COUNTY, NORTH CAROLINA, DO HEREBY CERTIFY THAT _____ PERSONALLY APPEARED BEFORE ME THIS DAY AND ACKNOWLEDGED THE DUE EXECUTION OF THE FOREGOING CERTIFICATE.
WITNESS MY HAND AND OFFICIAL SEAL THIS DAY OF _____, 2024.
NOTARY SIGNATURE: _____
MY COMMISSION EXPIRES: _____



THE PURPOSE OF THIS PLAT IS TO: RECOMBINE LOT 1, LOT 2, & LOT 6B AS SHOWN HEREON, AND TO ABANDON THE SEPTIC REPAIR EASEMENT LOCATED ON LOT 1

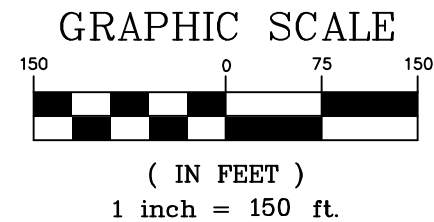

RECORDED IN BOOK OF MAPS _____ PAGE _____, WAKE COUNTY

RESIDENTIAL
LAND SERVICES, PLLC.

1917 EVANS ROAD
CARY, NORTH CAROLINA 27513
PHONE: (919) 378-9316
FIRM LICENSE NO. P-0873
ENGINEERS - SURVEYORS - PLANNERS

RECOMBINATION PLAT
FOR







PIN 1743-46-6606 (LOT 1)
PIN 1743-46-6236 (LOT 2)
PIN 1743-46-3116 (LOT 6B)

LEGAL REFERENCE: BM 1997 PG 690, BM 2003 PG 2089, & BM 1999 PG 566
St. Matthew's Township, Wake County, North Carolina

PROPERTY OF:

GLENWOOD HOMES
9220 FAIRBANKS DRIVE, SUITE 205
RALEIGH, NC 27613

DRAWN BY: SMB
REVIEWED BY: DMR
DATE: OCTOBER 22, 2024
SCALE: 1" = 150'
FILE NO.: FAISON-RECOM.DWG
REV. NO.:
SHEET NO. 1 OF 1

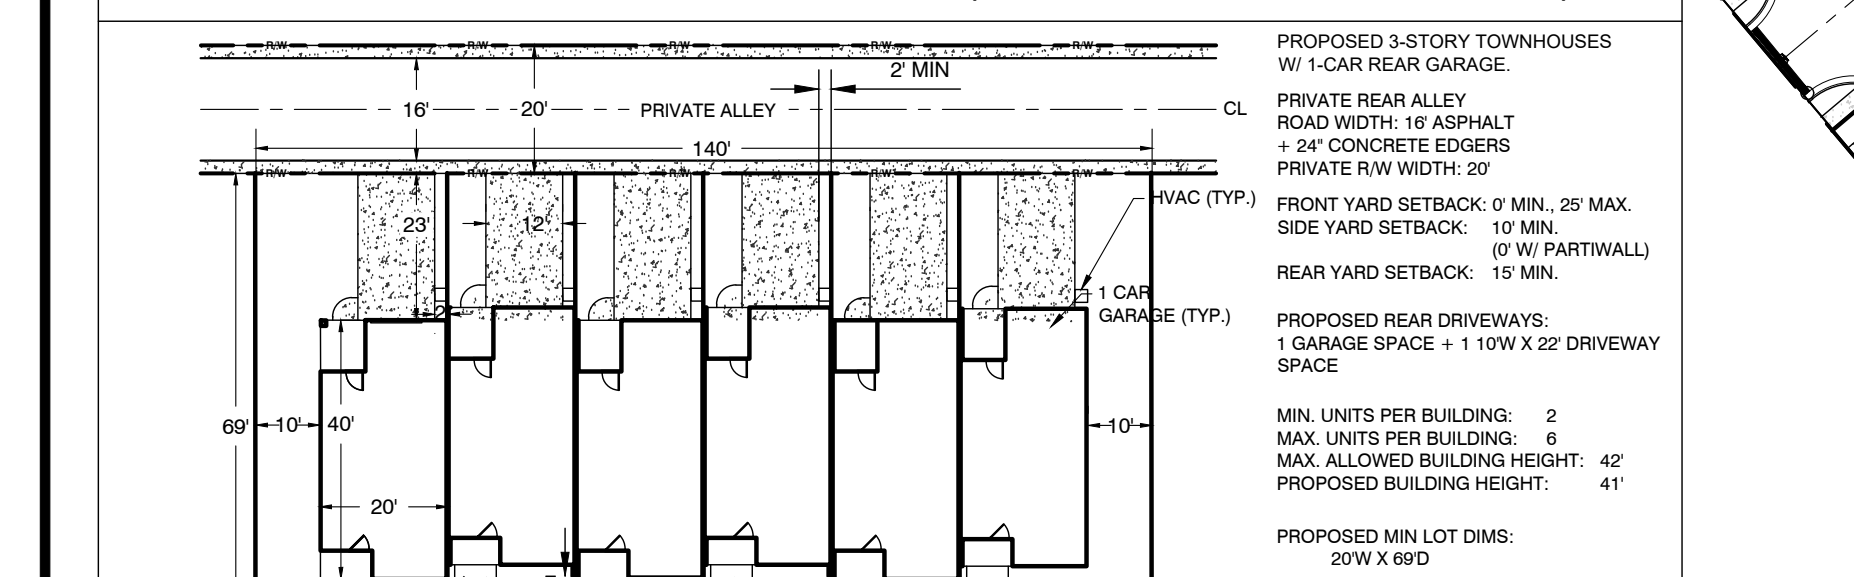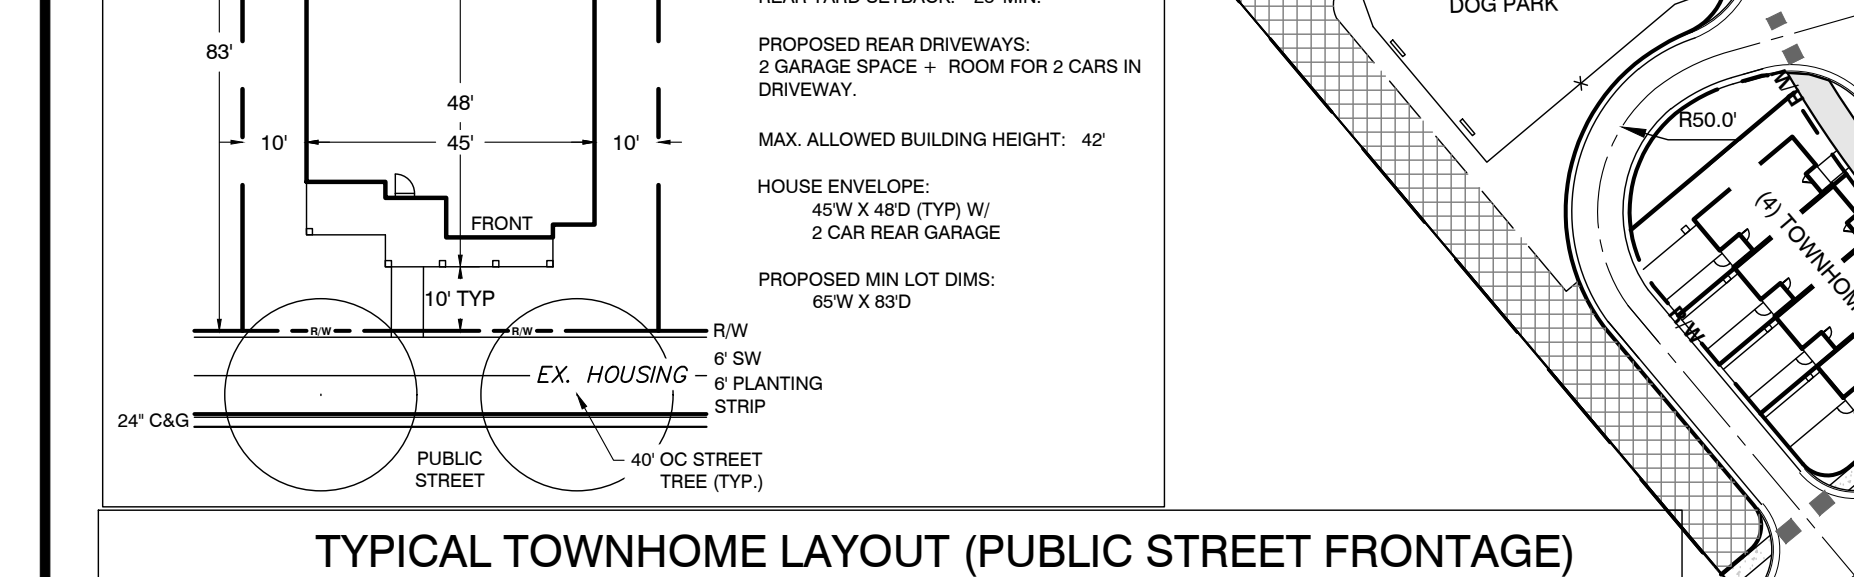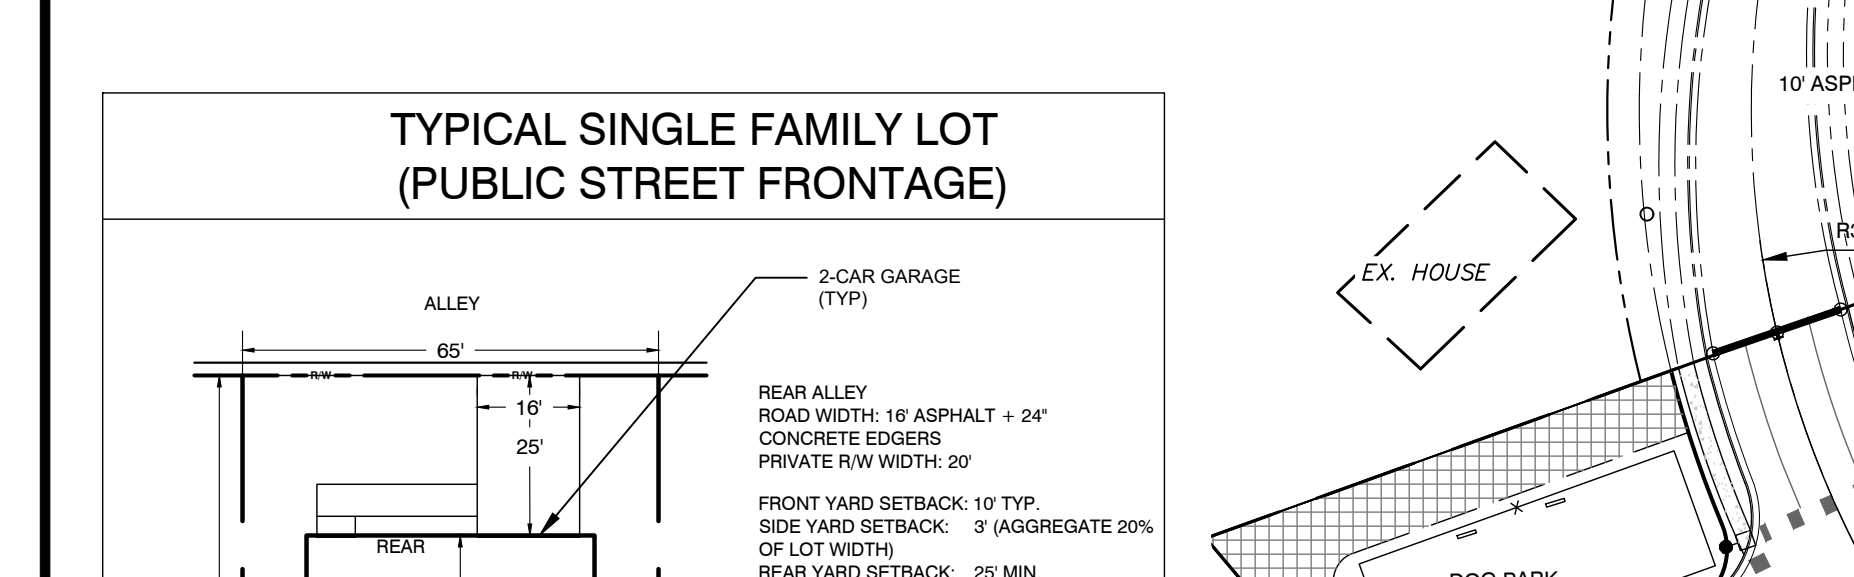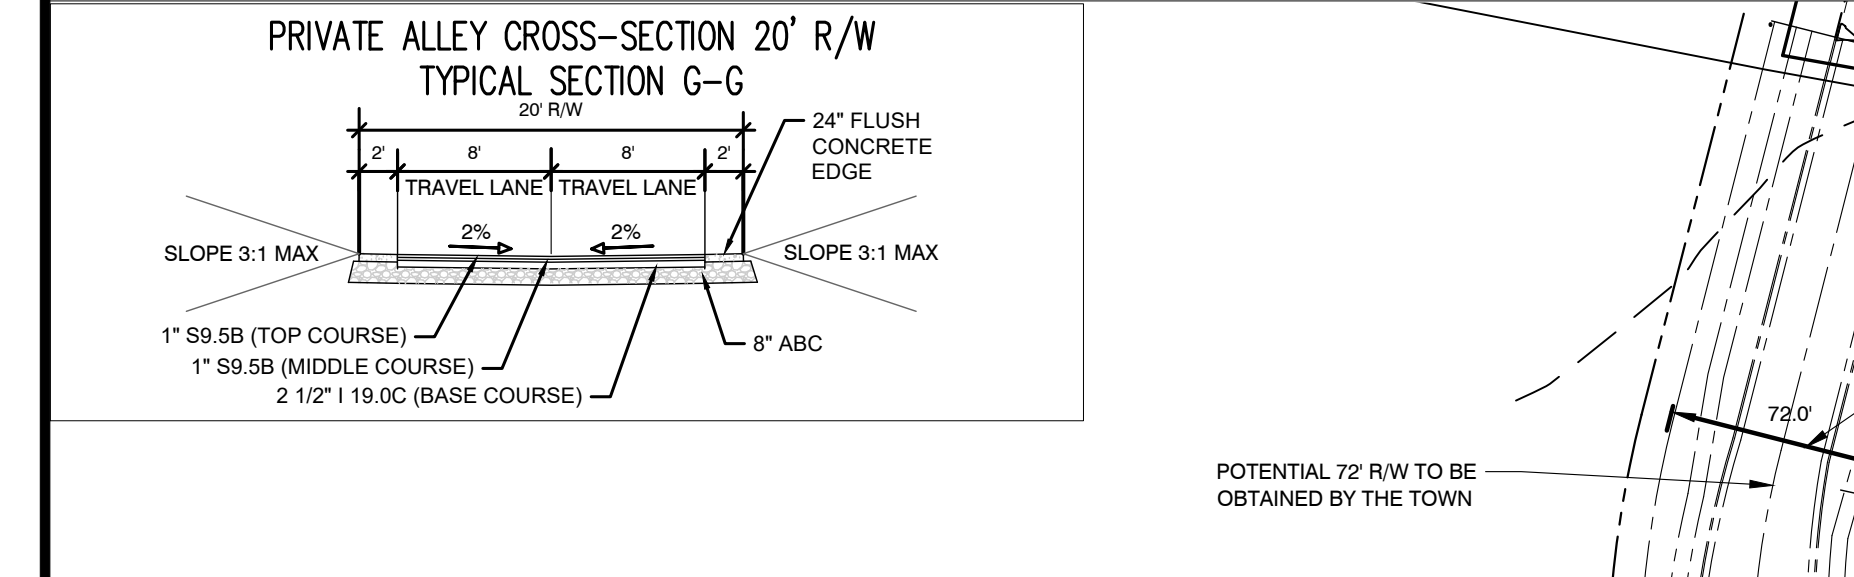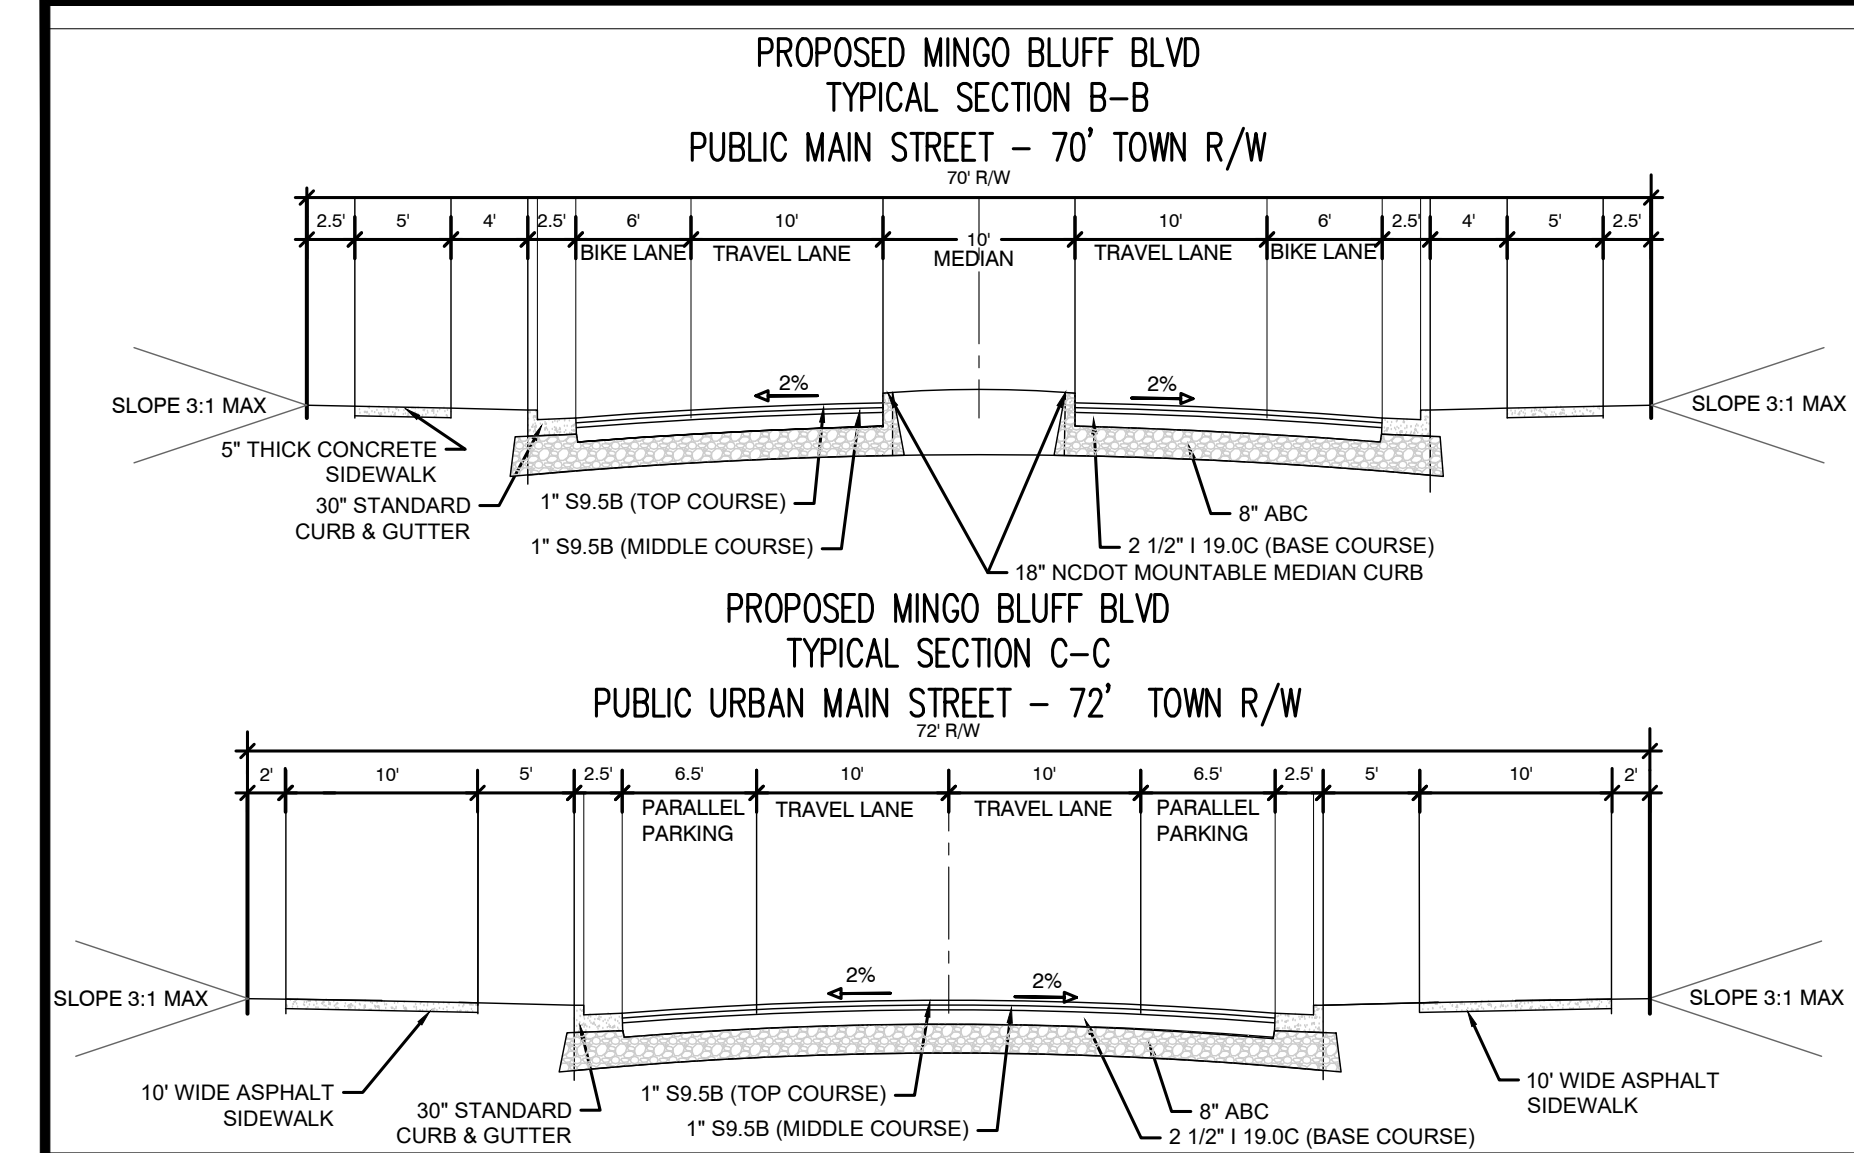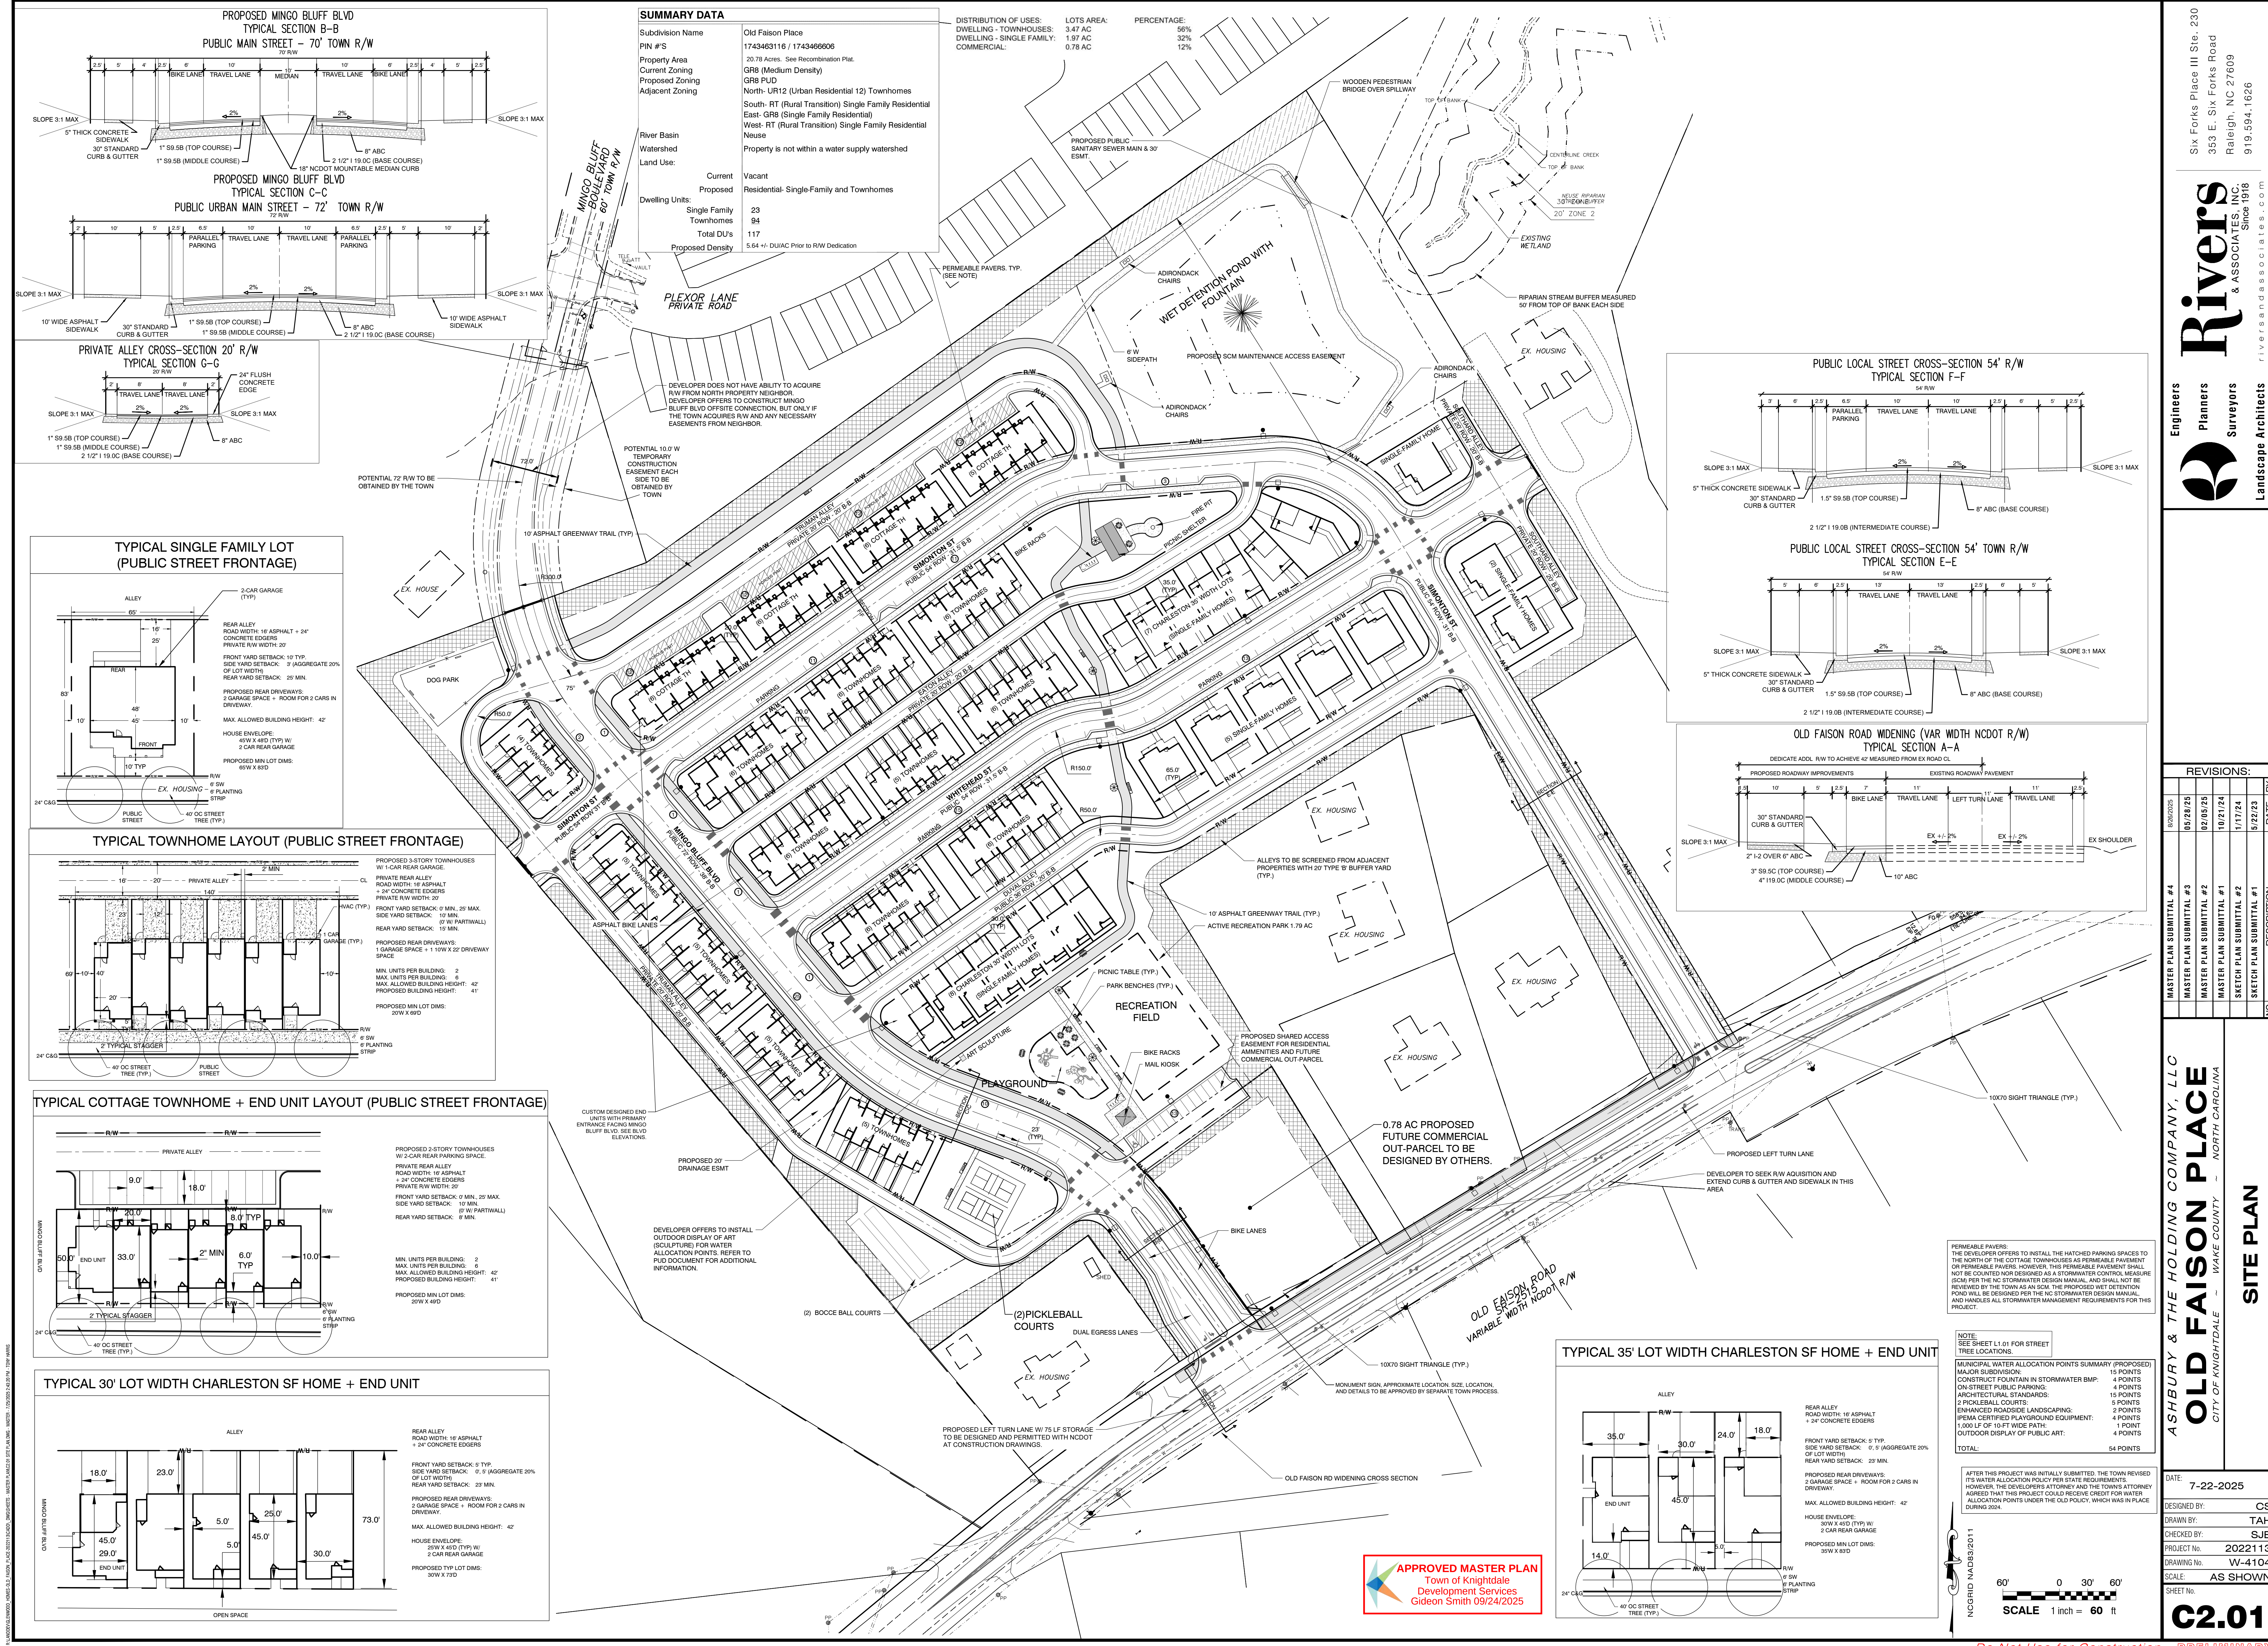

SUMMARY DATA




Subdivision Name	Old Faison Place
PIN #S	1743463116 / 1743466608
Property Area	20.78 Acres. See Recombination Plat.
Current Zoning	GR8 PUD
Proposed Zoning	North- URS12 (Urban Residential 12) Townhomes
Adjacent Zoning	South- RT (Rural Transition) Single Family Residential
	East- GR8 (Single Family Residential)
	West- RT (Rural Transition) Single Family Residential
River Basin	Neuse
Watershed	Property is not within a water supply watershed
Land Use:	Current: Vacant
	Proposed: Residential- Single-Family and Townhomes
Dwelling Units:	23
Single Family Townhomes	94
Total DU's	117
Proposed Density	5.64 +/- DU/AC Prior to RW Dedication

DISTRIBUTION OF USES:

DWELLING - TOWNHOUSES:	3.47 AC	56%
DWELLING - SINGLE FAMILY:	1.97 AC	32%
COMMERCIAL:	0.78 AC	12%

LOTS AREA:

3.47 AC	56%
1.97 AC	32%
0.78 AC	12%

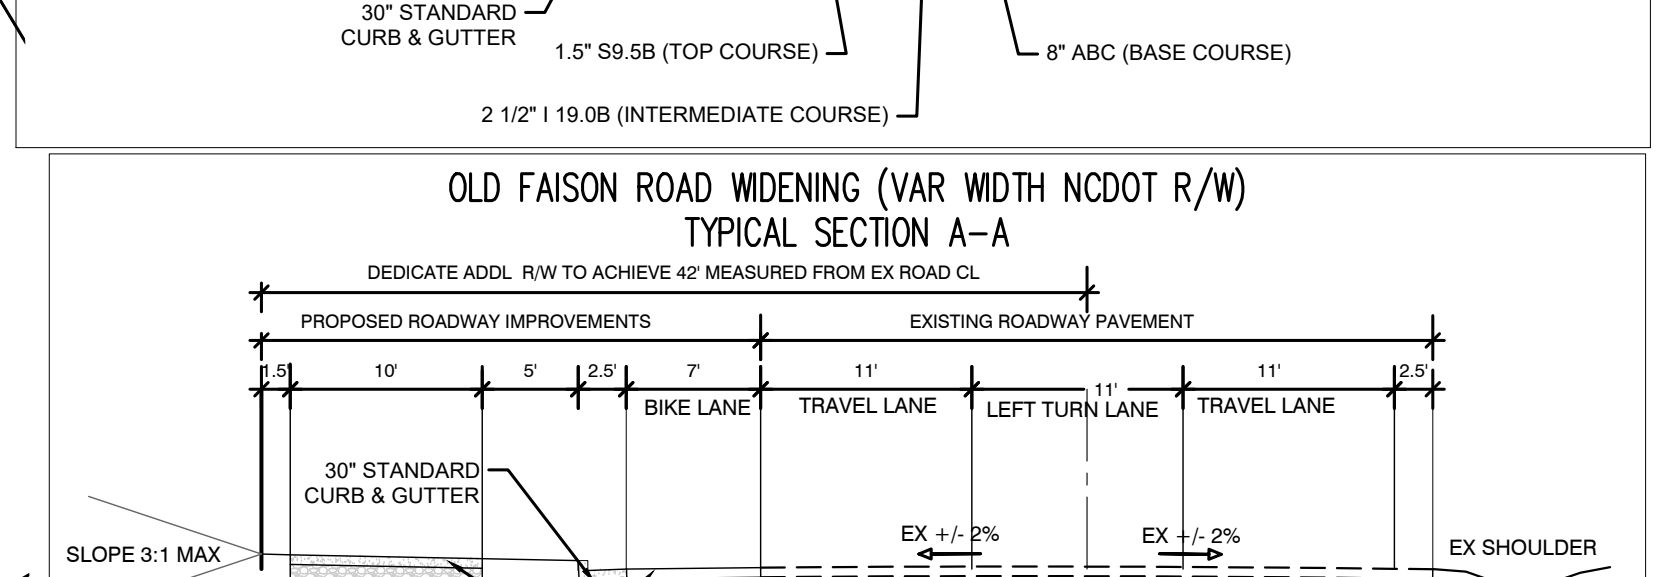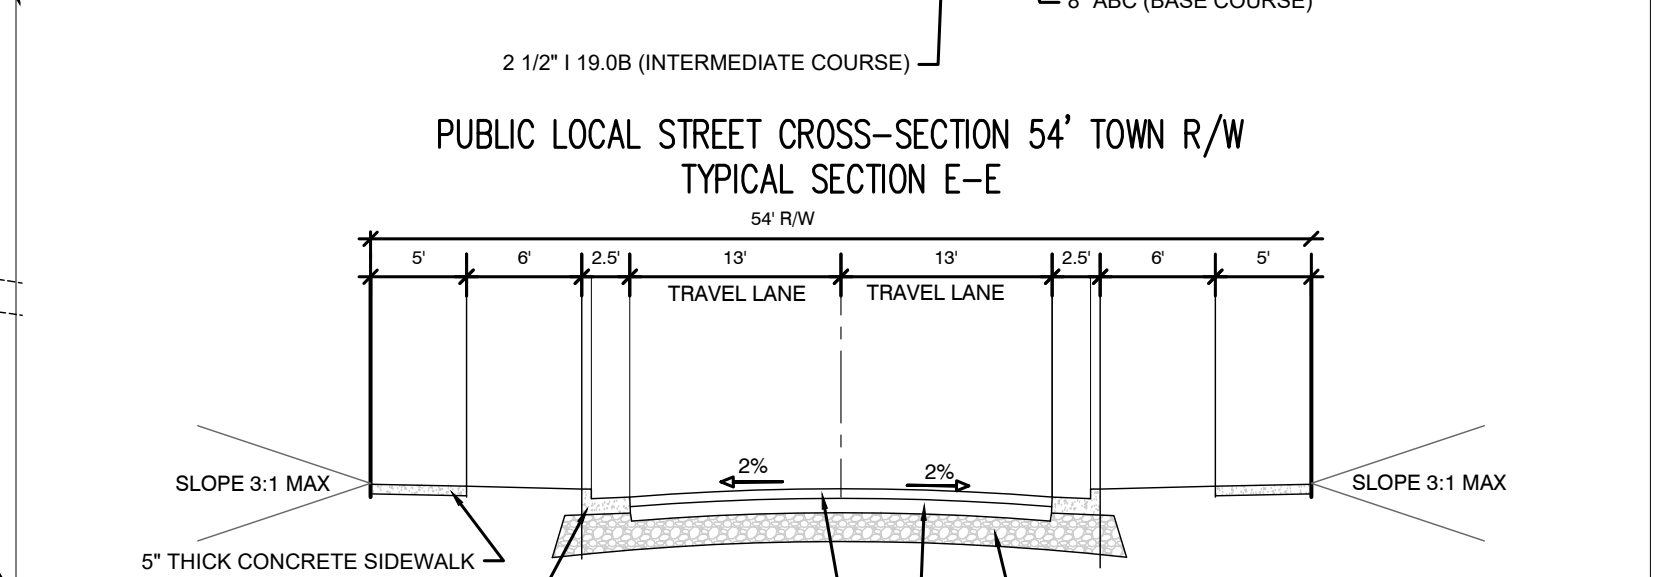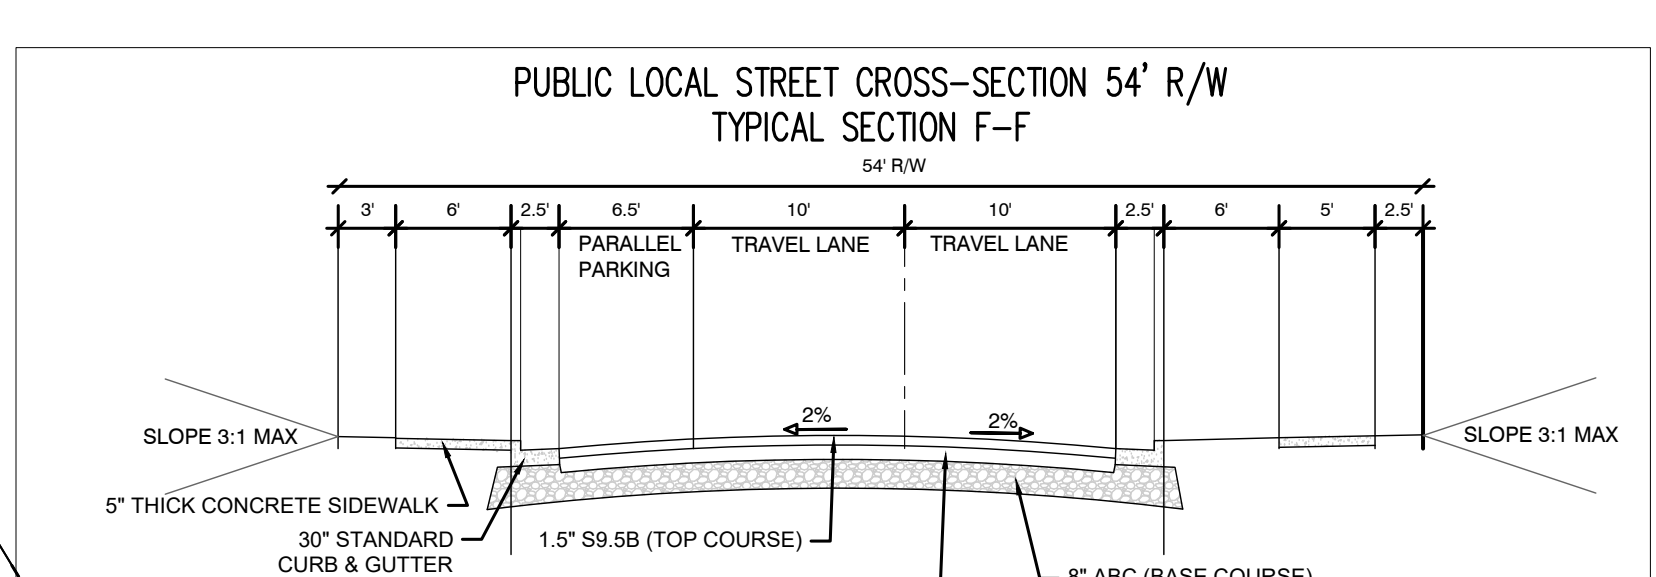

Six Forks Place III Ste. 230
353 E. Six Forks Road
Raleigh, NC 27609
919.594.1626

Rivers
& ASSOCIATES, INC.
Since 1918
riversandassociates.com

Engineers
Planners
Surveyors
Landscape Architects

REVISIONS:			
NO.	DESCRIPTION	DATE	BY
1	MASTER PLAN SUBMITTAL #1	5/22/23	
2	SKETCH PLAN SUBMITTAL #2	1/17/24	
3	MASTER PLAN SUBMITTAL #3	02/07/25	
4	MASTER PLAN SUBMITTAL #4	03/26/25	

ASHBURY & THE HOLDING COMPANY, LLC

OLD FAISON PLACE
CITY OF KNIGHTDALE - WAKE COUNTY - NORTH CAROLINA

SITE PLAN

DATE:	7-22-2025
DESIGNED BY:	CS
DRAWN BY:	TAH
CHECKED BY:	SJB
PROJECT NO:	2022113
DRAWING NO:	W-4104
SHEET:	AS SHOWN
SHEET NO:	

C2.01

PERMEABLE PAVERS:
THE DEVELOPER OFFERS TO INSTALL THE HATCHED PARKING SPACES TO THE NORTH OF THE COTTAGE TOWNHOUSES AS PERMISSIBLE PAVEMENT OR PERMEABLE PAVERS. HOWEVER, THIS PERMEABLE PAVEMENT SHALL NOT BE COUNTED NOR DESIGNED AS A STORMWATER CONTROL MEASURE (SCM) PER THE NC STORMWATER DESIGN MANUAL AND SHALL NOT BE REVIEWED BY THE TOWN AS AN SCM. THE PROPOSED WET DETENTION POND WILL BE DESIGNED PER THE NC STORMWATER DESIGN MANUAL AND HANDLES ALL STORMWATER MANAGEMENT REQUIREMENTS FOR THIS PROJECT.

NOTE:
SEE SHEET L1.01 FOR STREET TREE LOCATIONS.

PRINCIPAL WATER ALLOCATION POINTS SUMMARY (PROPOSED):


MAJOR SUBDIVISION:	15 POINTS
CONSTRUCT FOUNTAIN IN STORMWATER BMP:	15 POINTS
ON-STREET PUBLIC PARKING:	4 POINTS
ARCHITECTURAL STANDARDS:	15 POINTS
2 PICKLEBALL COURTS:	2 POINTS
ENHANCED ROADSIDE LANDSCAPING:	2 POINTS
IPEMA CERTIFIED PLAYGROUND EQUIPMENT:	4 POINTS
1,000 LF OF 16-FT WIDE PATH:	1 POINT
OUTDOOR DISPLAY OF PUBLIC ART:	4 POINTS
TOTAL:	54 POINTS

AFTER THIS PROJECT WAS INITIALLY SUBMITTED, THE TOWN REVISED ITS WATER ALLOCATION POLICY PER STATE REQUIREMENTS. HOWEVER, THE DEVELOPERS ATTORNEY AND THE TOWN'S ATTORNEY AGREED THAT THIS PROJECT COULD RECEIVE CREDIT FOR WATER ALLOCATION POINTS UNDER THE OLD POLICY, WHICH WAS IN PLACE DURING 2024.



Do Not Use for Construction - PRELIMINARY

09/24/2025 09:25:15 AM C:\Users\jason.smith\OneDrive\Documents\OLD FAISON PLACE\OLD FAISON PLACE.dwg User: jason.smith Plot Date: 09/24/2025 Plot Time: 09:25:15 AM

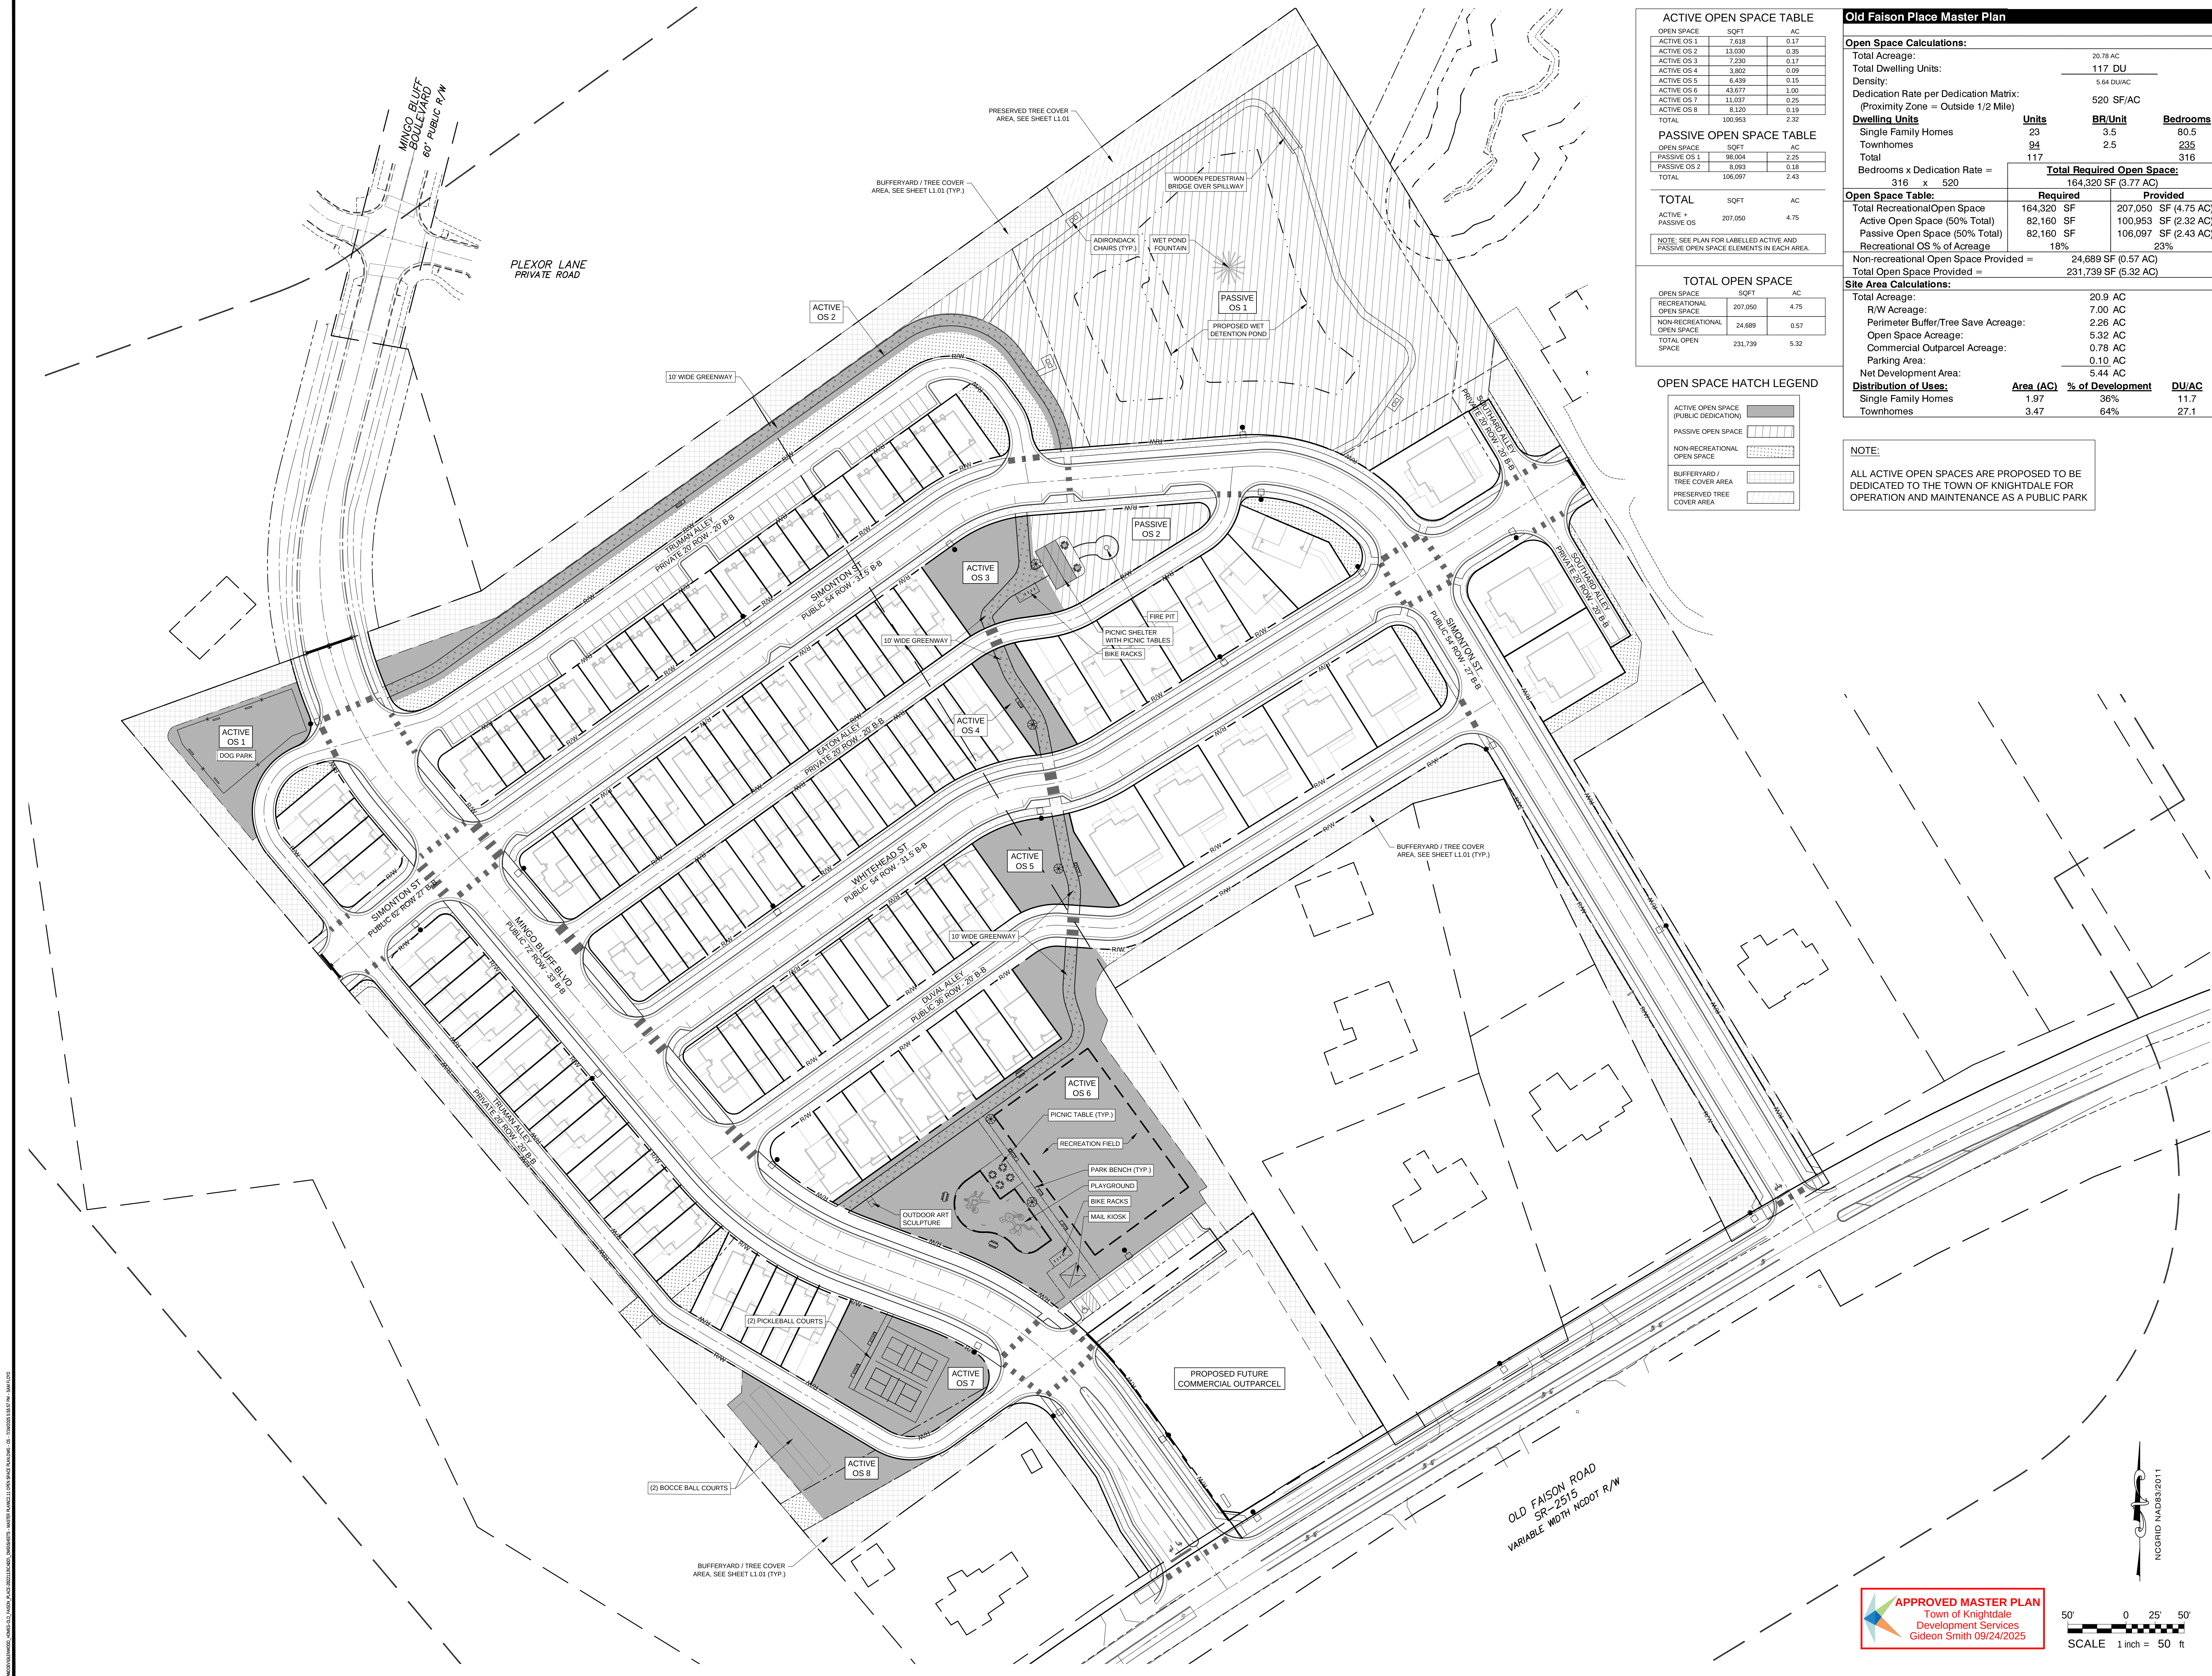

ACTIVE OPEN SPACE TABLE		
OPEN SPACE	SQFT	AC
ACTIVE OS 1	7,618	0.17
ACTIVE OS 2	13,030	0.35
ACTIVE OS 3	7,230	0.17
ACTIVE OS 4	3,892	0.09
ACTIVE OS 5	6,439	0.15
ACTIVE OS 6	43,677	1.00
ACTIVE OS 7	11,037	0.25
ACTIVE OS 8	8,120	0.19
TOTAL	100,953	2.32

PASSIVE OPEN SPACE TABLE		
OPEN SPACE	SQFT	AC
PASSIVE OS 1	98,004	2.25
PASSIVE OS 2	8,093	0.18
TOTAL	106,097	2.43

TOTAL OPEN SPACE		
OPEN SPACE	SQFT	AC
RECREATIONAL OPEN SPACE	207,050	4.75
NON-RECREATIONAL OPEN SPACE	24,689	0.57
TOTAL OPEN SPACE	231,739	5.32

OPEN SPACE HATCH LEGEND		
ACTIVE OPEN SPACE (PUBLIC DEDICATION)		
PASSIVE OPEN SPACE		
NON-RECREATIONAL OPEN SPACE		
BUFFERYARD / TREE COVER AREA		
PRESERVED TREE COVER AREA		

Old Faison Place Master Plan			
Open Space Calculations:			
Total Acreage:		20.78 AC	
Total Dwelling Units:		117 DU	
Density:		5.64 DU/AC	
Dedication Rate per Dedication Matrix: (Proximity Zone = Outside 1/2 Mile)		520 SF/AC	
Dwelling Units	Units	BR/Unit	Bedrooms
Single Family Homes	23	3.5	80.5
Townhomes	94	2.5	235
Total	117		316
Bedrooms x Dedication Rate =		Total Required Open Space:	
316 x 520		164,320 SF (3.77 AC)	
Open Space Table:	Required	Provided	
Total Recreational Open Space	164,320 SF	207,050 SF	(4.75 AC)
Active Open Space (50% Total)	82,160 SF	100,953 SF	(2.32 AC)
Passive Open Space (50% Total)	82,160 SF	106,097 SF	(2.43 AC)
Recreational OS % of Acreage	18%		23%
Non-recreational Open Space Provided =		24,689 SF	(0.57 AC)
Total Open Space Provided =		231,739 SF	(5.32 AC)
Site Area Calculations:			
Total Acreage:		20.9 AC	
R/W Acreage:		7.00 AC	
Perimeter Buffer/Tree Save Acreage:		2.26 AC	
Open Space Acreage:		5.32 AC	
Commercial Outparcel Acreage:		0.78 AC	
Parking Area:		0.10 AC	
Net Development Area:		5.44 AC	
Distribution of Uses:	Area (AC)	% of Development	DU/AC
Single Family Homes	1.97	36%	11.7
Townhomes	3.47	64%	27.1

NOTE:
ALL ACTIVE OPEN SPACES ARE PROPOSED TO BE DEDICATED TO THE TOWN OF KNIGHTDALE FOR OPERATION AND MAINTENANCE AS A PUBLIC PARK

ASHBURY & THE HOLDING COMPANY, LLC

OLD FAISON PLACE

CITY OF KNIGHTDALE - WAKE COUNTY - NORTH CAROLINA

OPEN SPACE PLAN

DATE: 7-22-2025

DESIGNED BY: SBF

DRAWN BY: SBF

CHECKED BY: SJB

PROJECT No: 2022113

DRAWING No: W-4104

SCALE: AS SHOWN

SHEET No:

C2.11

REVISIONS:

NO	DATE	BY	DESCRIPTION
1	5/22/23		
2	1/17/24		
3	10/21/24		
4	02/03/25		
5	06/20/25		

ENGINEERS

PLANNERS

SURVEYORS

LANDSCAPE ARCHITECTS

Six Forks Place III Ste. 230

353 E. Six Forks Road

Raleigh, NC 27609

Since 1918


919.594.1626

riversandassociates.com



Rivers

& ASSOCIATES, INC.

APPROVED MASTER PLAN
Town of Knightdale
Development Services
Gideon Smith 09/24/2025

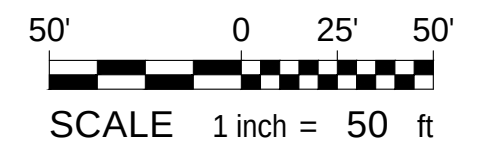

Do Not Use for Construction - PRELIMINARY

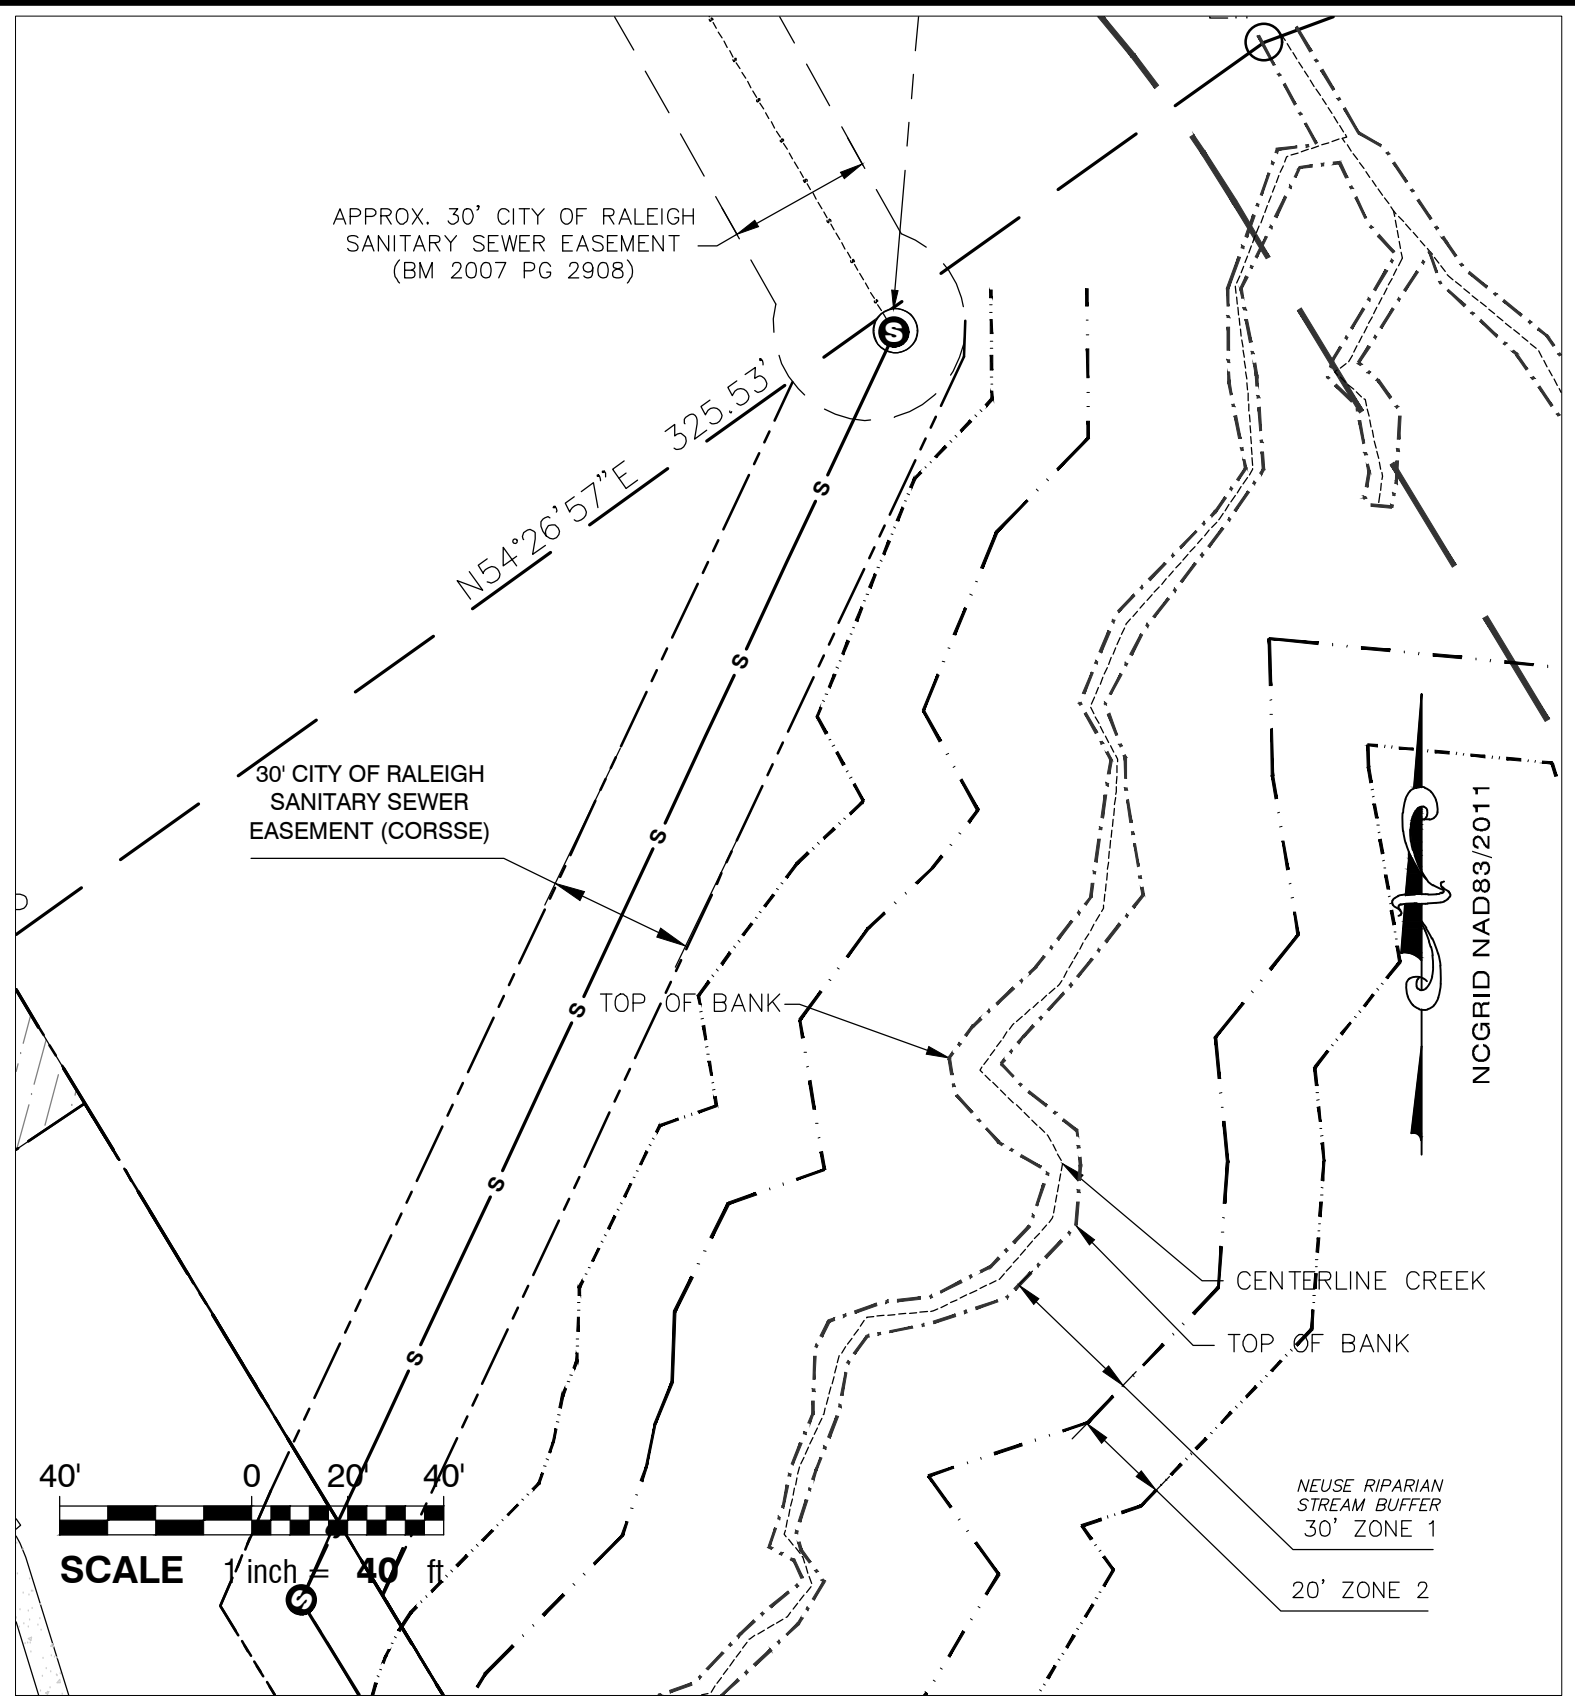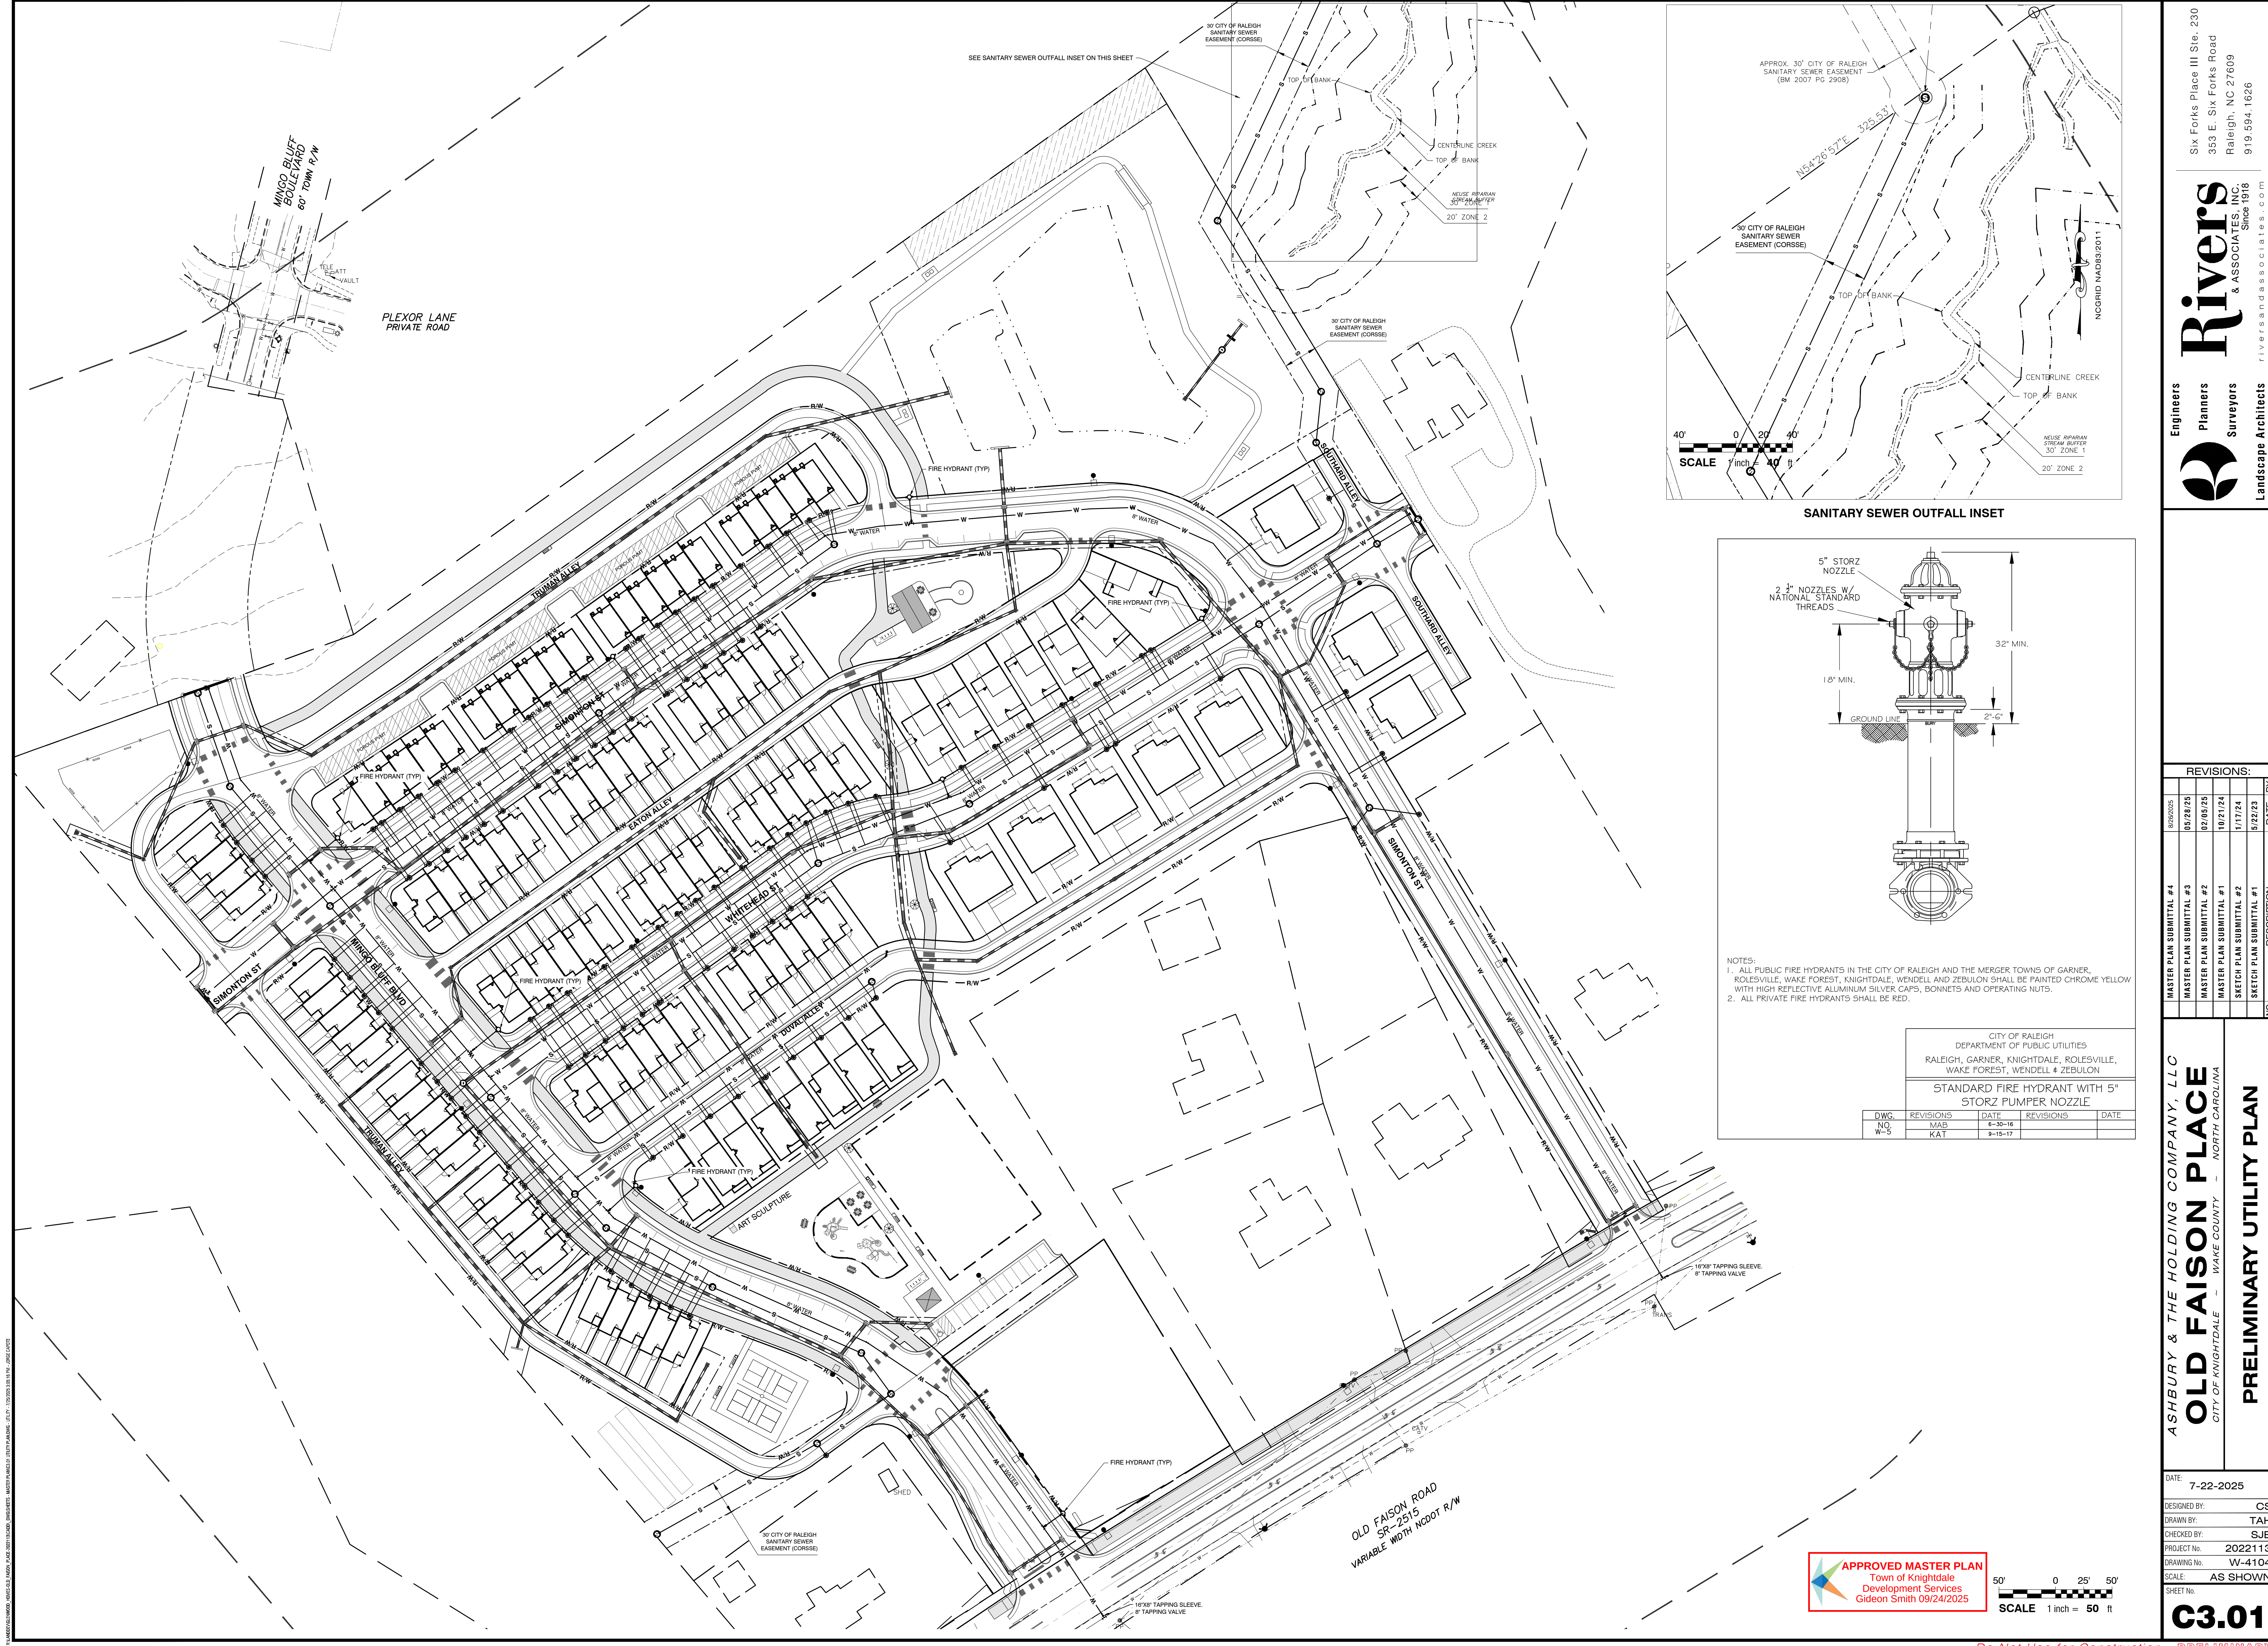

SANITARY SEWER OUTFALL INSET

NOTES:
1. ALL PUBLIC FIRE HYDRANTS IN THE CITY OF RALEIGH AND THE MERGER TOWNS OF GARNER, ROLESVILLE, WAKE FOREST, KNIGHTDALE, WENDELL & ZEBULON SHALL BE PAINTED CHROME YELLOW WITH HIGH REFLECTIVE ALUMINUM SILVER CAPS, BONNETS AND OPERATING NUTS.
2. ALL PRIVATE FIRE HYDRANTS SHALL BE RED.

CITY OF RALEIGH
DEPARTMENT OF PUBLIC UTILITIES
RALEIGH, GARNER, KNIGHTDALE, ROLESVILLE,
WAKE FOREST, WENDELL & ZEBULON

STANDARD FIRE HYDRANT WITH 5" STORZ PUMPER NOZZLE

DWG.	REVISIONS	DATE	REVISIONS	DATE
NO.	MAB	6-30-16		
W-5	KAT	9-15-17		

Engineers

Planners

Surveyors

Landscape Architects

Since 1918

riversandassociates.com

ASHBURY & THE HOLDING COMPANY, LLC

OLD FAISON PLACE

CITY OF KNIGHTDALE - WAKE COUNTY - NORTH CAROLINA

PRELIMINARY UTILITY PLAN

DATE: 7-22-2025

DESIGNED BY: CS

DRAWN BY: TAH

CHECKED BY: SJB

PROJECT No: 2022113

DRAWING No: W-4104

SCALE: AS SHOWN

SHEET No:

APPROVED MASTER PLAN
Town of Knightdale
Development Services
Gideon Smith 09/24/2025

SCALE 1 inch = 50 ft

C3.01

Do Not Use for Construction - PRELIMINARY

Six Forks Place III Ste. 230
353 E. Six Forks Road
Raleigh, NC 27609
919.594.1626

Rivers & Associates, Inc.
Since 1918
riversandassociates.com

PROJECT: OLD FAISON PLACE, SR-2515, WAKE COUNTY, NC. SHEET: C6.31 - SIGNS & PAVEMENT MARKING PLAN. DATE: 09/24/2025. DESIGNED BY: CS. DRAWN BY: TAH. CHECKED BY: SJB. PROJECT NO: 2022113. DRAWING NO: W-4104. SCALE: AS SHOWN. SHEET NO: C6.31. APPROVED MASTER PLAN. Town of Knightdale Development Services. Gideon Smith 09/24/2025. Do Not Use for Construction - PRELIMINARY

ALL SIGNAGE AND PAVEMENT MARKINGS IN TOWN OF KNIGHTDALE R/W SHALL BE PER TOWN SPECIFICATIONS.

ALL SIGNAGE AND PAVEMENT MARKINGS IN NCDOT R/W SHALL BE PER NCDOT SPECIFICATIONS.



ALL STRIPING SHALL BE HI-VIS THERMOPLASTIC EXCEPT PARKING LOT STRIPING MAY BE WHITE REFLECTIVE PAINT PER TOWN DETAIL 4.06.

ALL SIGNAGE SHALL BE PER MUTCD STANDARDS.

ALL SIGNS SHALL BE MOUNTED IN 7-FT MINIMUM HEIGHT MEASURED FROM GROUND TO BOTTOM OF SIGN ON NCDOT STANDARD GALVANIZED U-CHANNEL POST MOUNTED IN CONCRETE FOOTING.

CONTRACTOR TO PROVIDE TRAFFIC CONTROL PER NCDOT AND TOWN STANDARDS.

SIGN	MUTCD STD.	SIZE
STOP	R1-1	30"x30"
25 MPH	R2-1	24"x30"
ROAD CLOSED	R11-4	30"x30"
STREET NAME	D3-1	VARIABLE 12"
PEDESTRIAN CROSSING	W11-2	30"
PEDESTRIAN CROSSING	W16-7P	30"
TYPE 4 END OF ROADWAY	OM4-3	18"
NO PARKING EXCEPT...	R7-3	18"

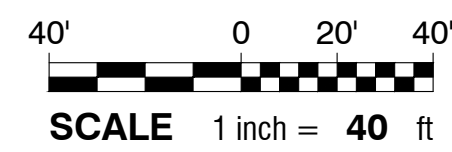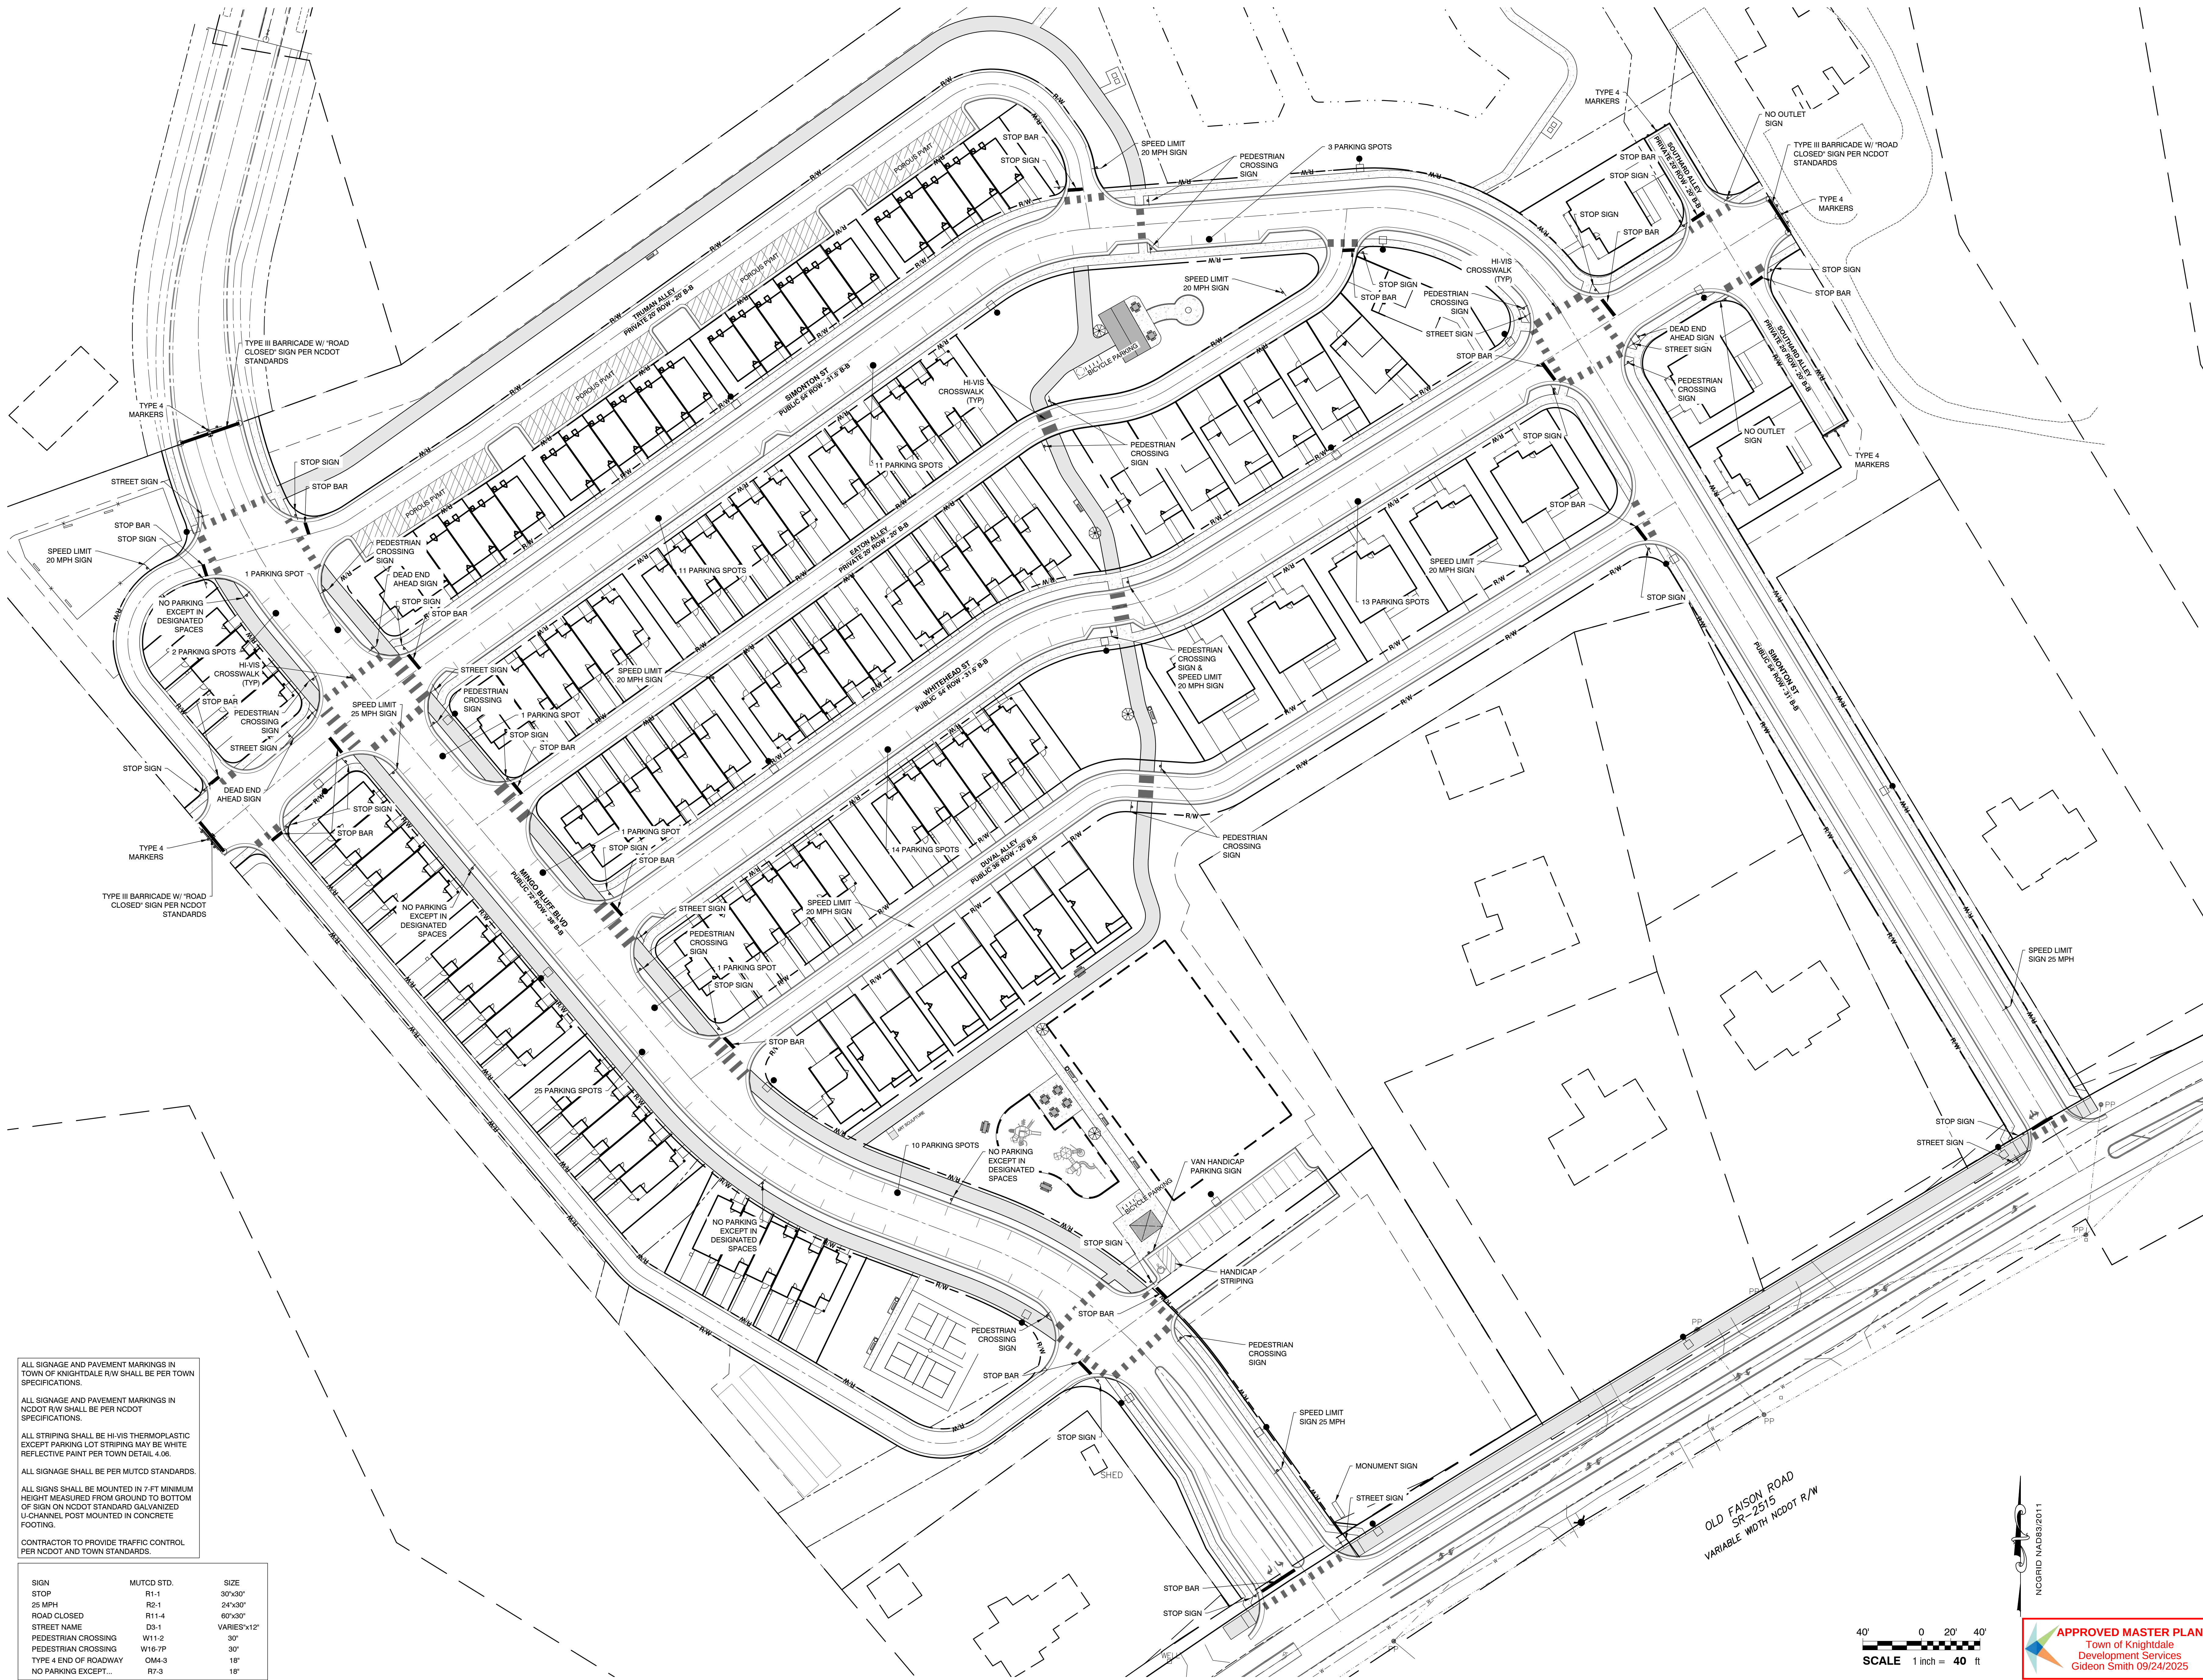

NGRID NAD83/2011



ASHBURY & THE HOLDING COMPANY, LLC

OLD FAISON PLACE

CITY OF KNIGHTDALE - WAKE COUNTY - NORTH CAROLINA

SIGNS & PAVEMENT MARKING PLAN

DATE: 7-22-2025

DESIGNED BY: CS

DRAWN BY: TAH

CHECKED BY: SJB

PROJECT NO: 2022113

DRAWING NO: W-4104

SCALE: AS SHOWN


SHEET NO: C6.31

REVISIONS:		NO	DESCRIPTION	DATE	BY
8/26/2025	MASTER PLAN SUBMITTAL #4				
06/20/25	MASTER PLAN SUBMITTAL #3				
02/05/25	MASTER PLAN SUBMITTAL #2				
10/21/24	MASTER PLAN SUBMITTAL #1				
1/17/24	SKETCH PLAN SUBMITTAL #2				
5/22/23	SKETCH PLAN SUBMITTAL #1				

Engineers
Planners
Surveyors
Landscape Architects

Rivers
& ASSOCIATES, INC.
Since 1918
riversandassociates.com

Six Forks Place III Ste. 230
353 E. Six Forks Road
Raleigh, NC 27609
919.594.1626

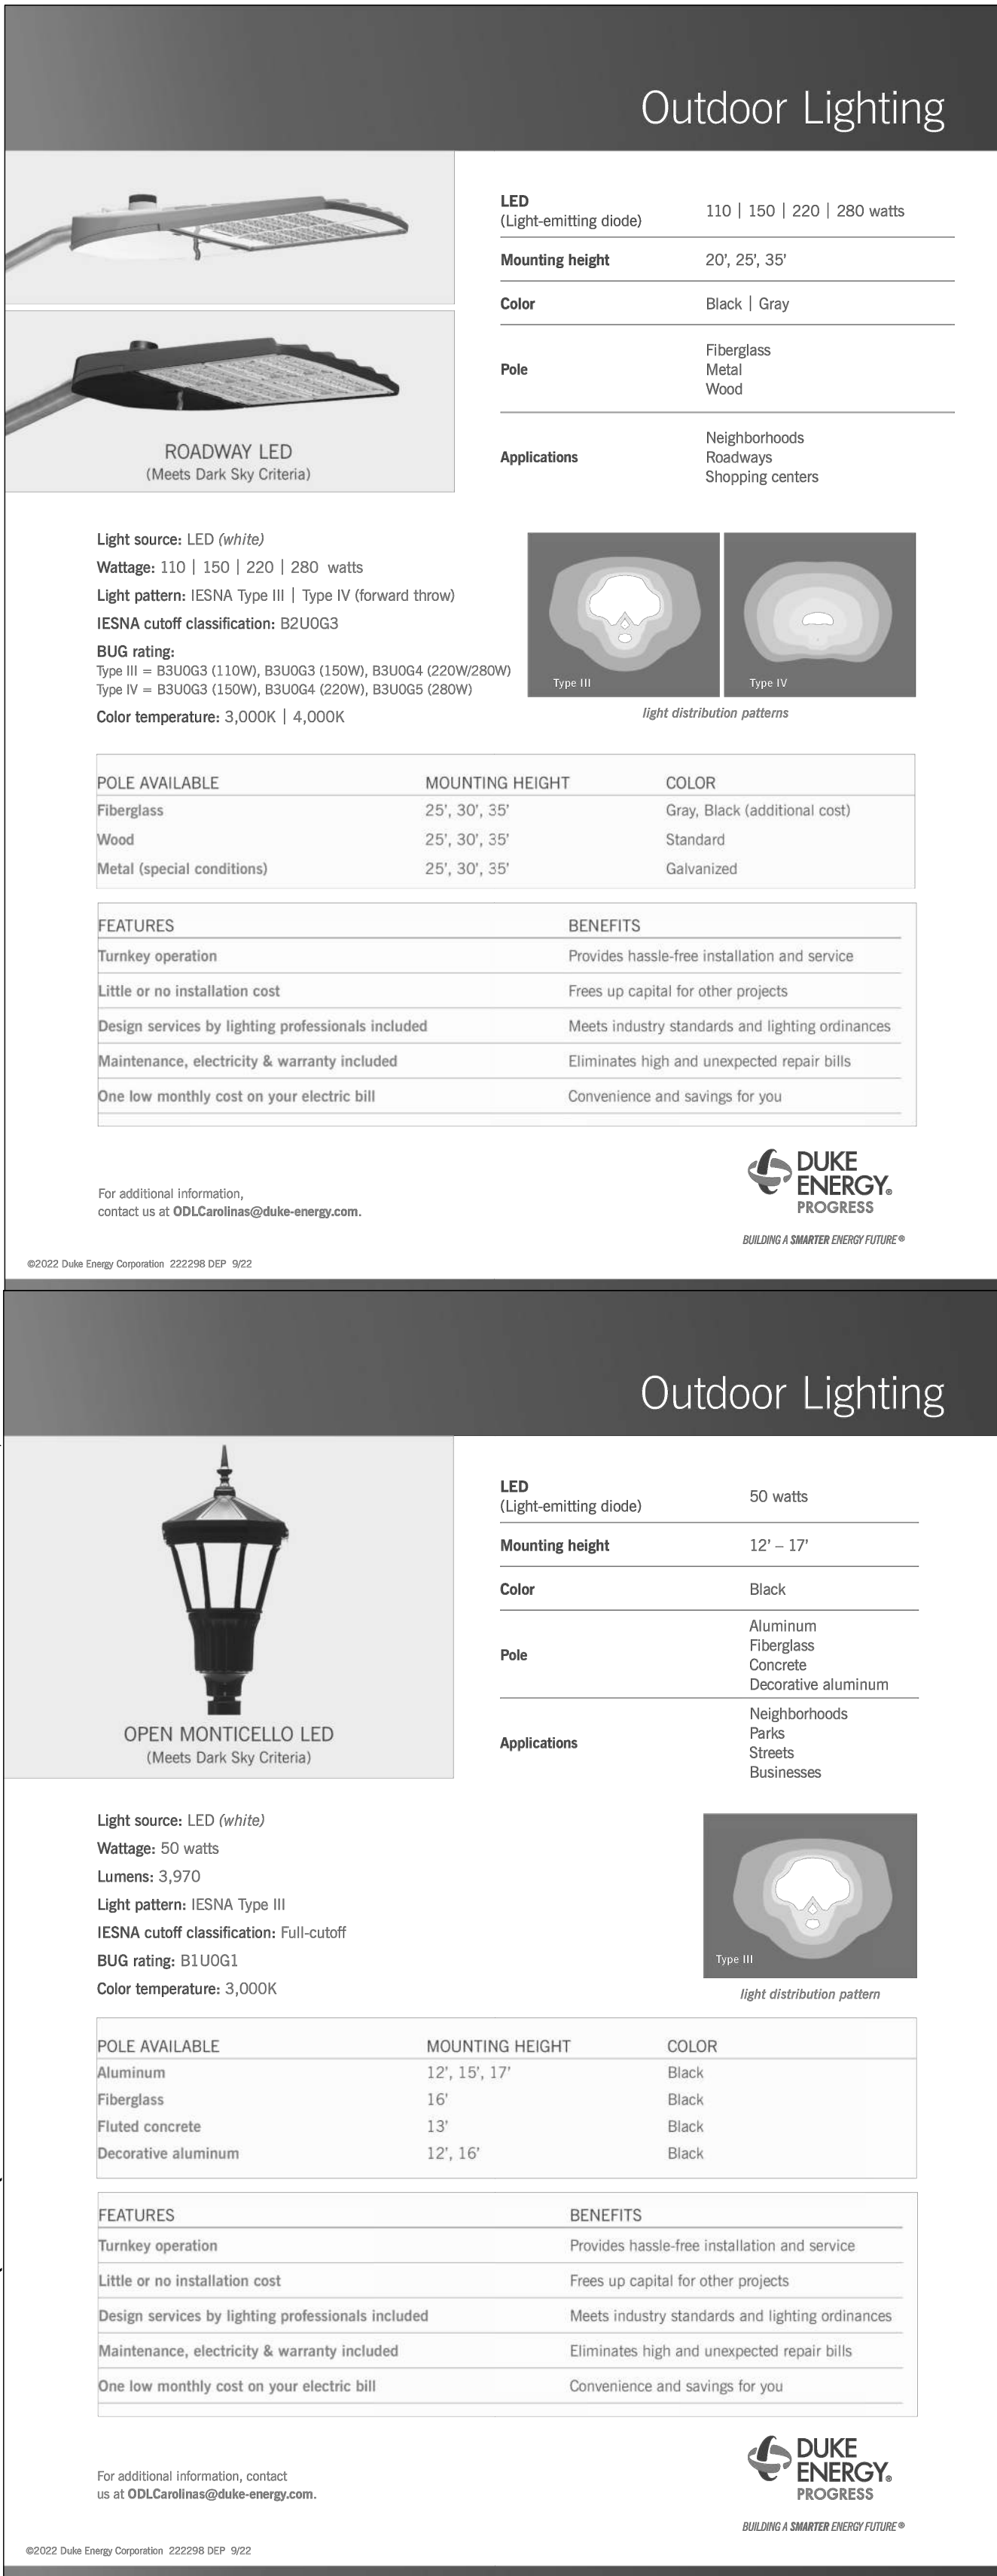

SL1.01

THIS PLAN IS PRELIMINARY. FINAL LIGHTING PLAN TO BE DESIGNED BY LIGHTING PROFESSIONAL.

OLD FAISON ROAD
SR-2515
VARIABLE WIDTH NCDOT R/W

NCCGRID NAD83/2011



APPROVED MASTER PLAN
 Town of Knightdale
 Development Services
 Gideon Smith 09/24/2025

Do Not Use for Construction - PRELIMINARY



Architectural Features

- Covered Front Porches
- Variety of Window Fenestrations
- 12/12 Roof Pitch Front Gable
- Brick Veneer on Front Elevation
- Mix of Lap & Board & Batten Siding
- Dormer
- Composite Roof Shingles
- Wrapped Porch Columns w/ Brackets

Denmark '1' - Front Elevation

Knightdale, NC

09.26.2024



www.gmdesigngroup.com

© gmd design group
carolinas, inc. 2024

The drawings presented are illustrative of character and design intent only, and are subject to change based upon final design considerations (i.e. applicable codes, structural, and MEP design requirements, unit plan / floor plan changes, etc.)
© 2024 gmdesigngroup carolinas, inc.



Architectural Features

- Covered Front Porches
- Brick Veneer on Front Elevation
- Composite Roof Shingles
- Variety of Window Fenestrations
- Mix of Lap & Board & Batten Siding
- Wrapped Porch Columns
- 12/12 Roof Pitch Front Gable

Denmark '2' - Front Elevation

Knightdale, NC

09.26.2024



www.gmdesigngroup.com

© gmd design group
carolinas, inc. 2024

The drawings presented are illustrative of character and design intent only, and are subject to change based upon final design considerations (i.e. applicable codes, structural, and MEP design requirements, unit plan / floor plan changes, etc.)
© 2024 gmdesigngroup carolinas, inc.



Architectural Features

- Covered Front Porches
- Variety of Window Fenestrations
- 9/12 Roof Pitch Front Gable
- Brick Veneer on Front Elevation
- Mix of Lap & Shingle Siding
- Composite Roof Shingles
- Wrapped Porch Columns

Denmark '3' - Front Elevation

Knightdale, NC

09.26.2024



www.gmddesigngroup.com

© gmd design group carolinas, inc. 2024

The drawings presented are illustrative of character and design intent only, and are subject to change based upon final design considerations (i.e. applicable codes, structural, and MEP design requirements, unit plan / floor plan changes, etc.) © 2024 gmddesigngroup carolinas, inc.



Architectural Features

- Covered Front Porches
- Variety of Window Fenestrations
- 12/12 Roof Pitch Front Gable
- Stone Veneer on Front Elevation
- Mix of Lap, Board & Batten, Shingle Siding
- Composite Roof Shingles
- Tapered Porch Columns

Denmark '4' - Front Elevation

Knightdale, NC

09.26.2024



www.gmdesigngroup.com

© gmd design group carolinas, inc. 2024

The drawings presented are illustrative of character and design intent only, and are subject to change based upon final design considerations (i.e. applicable codes, structural, and MEP design requirements, unit plan / floor plan changes, etc.) © 2024 gmdesigngroup carolinas, inc.



Architectural Features

- Covered Front Porches
- Variety of Window Fenestrations
- 9/12 Roof Pitch Front Gable
- Brick Veneer on Front Elevation
- Mix of Lap & Shingle Siding
- Composite Roof Shingles
- Wrapped Porch Columns

Denmark '5' - Front Elevation

Knightdale, NC


09.26.2024



www.gmdesigngroup.com

© gmd design group
carolinas, inc. 2024

The drawings presented are illustrative of character and design intent only, and are subject to change based upon final design considerations (i.e. applicable codes, structural, and MEP design requirements, unit plan / floor plan changes, etc.)
© 2024 gmdesigngroup carolinas, inc.

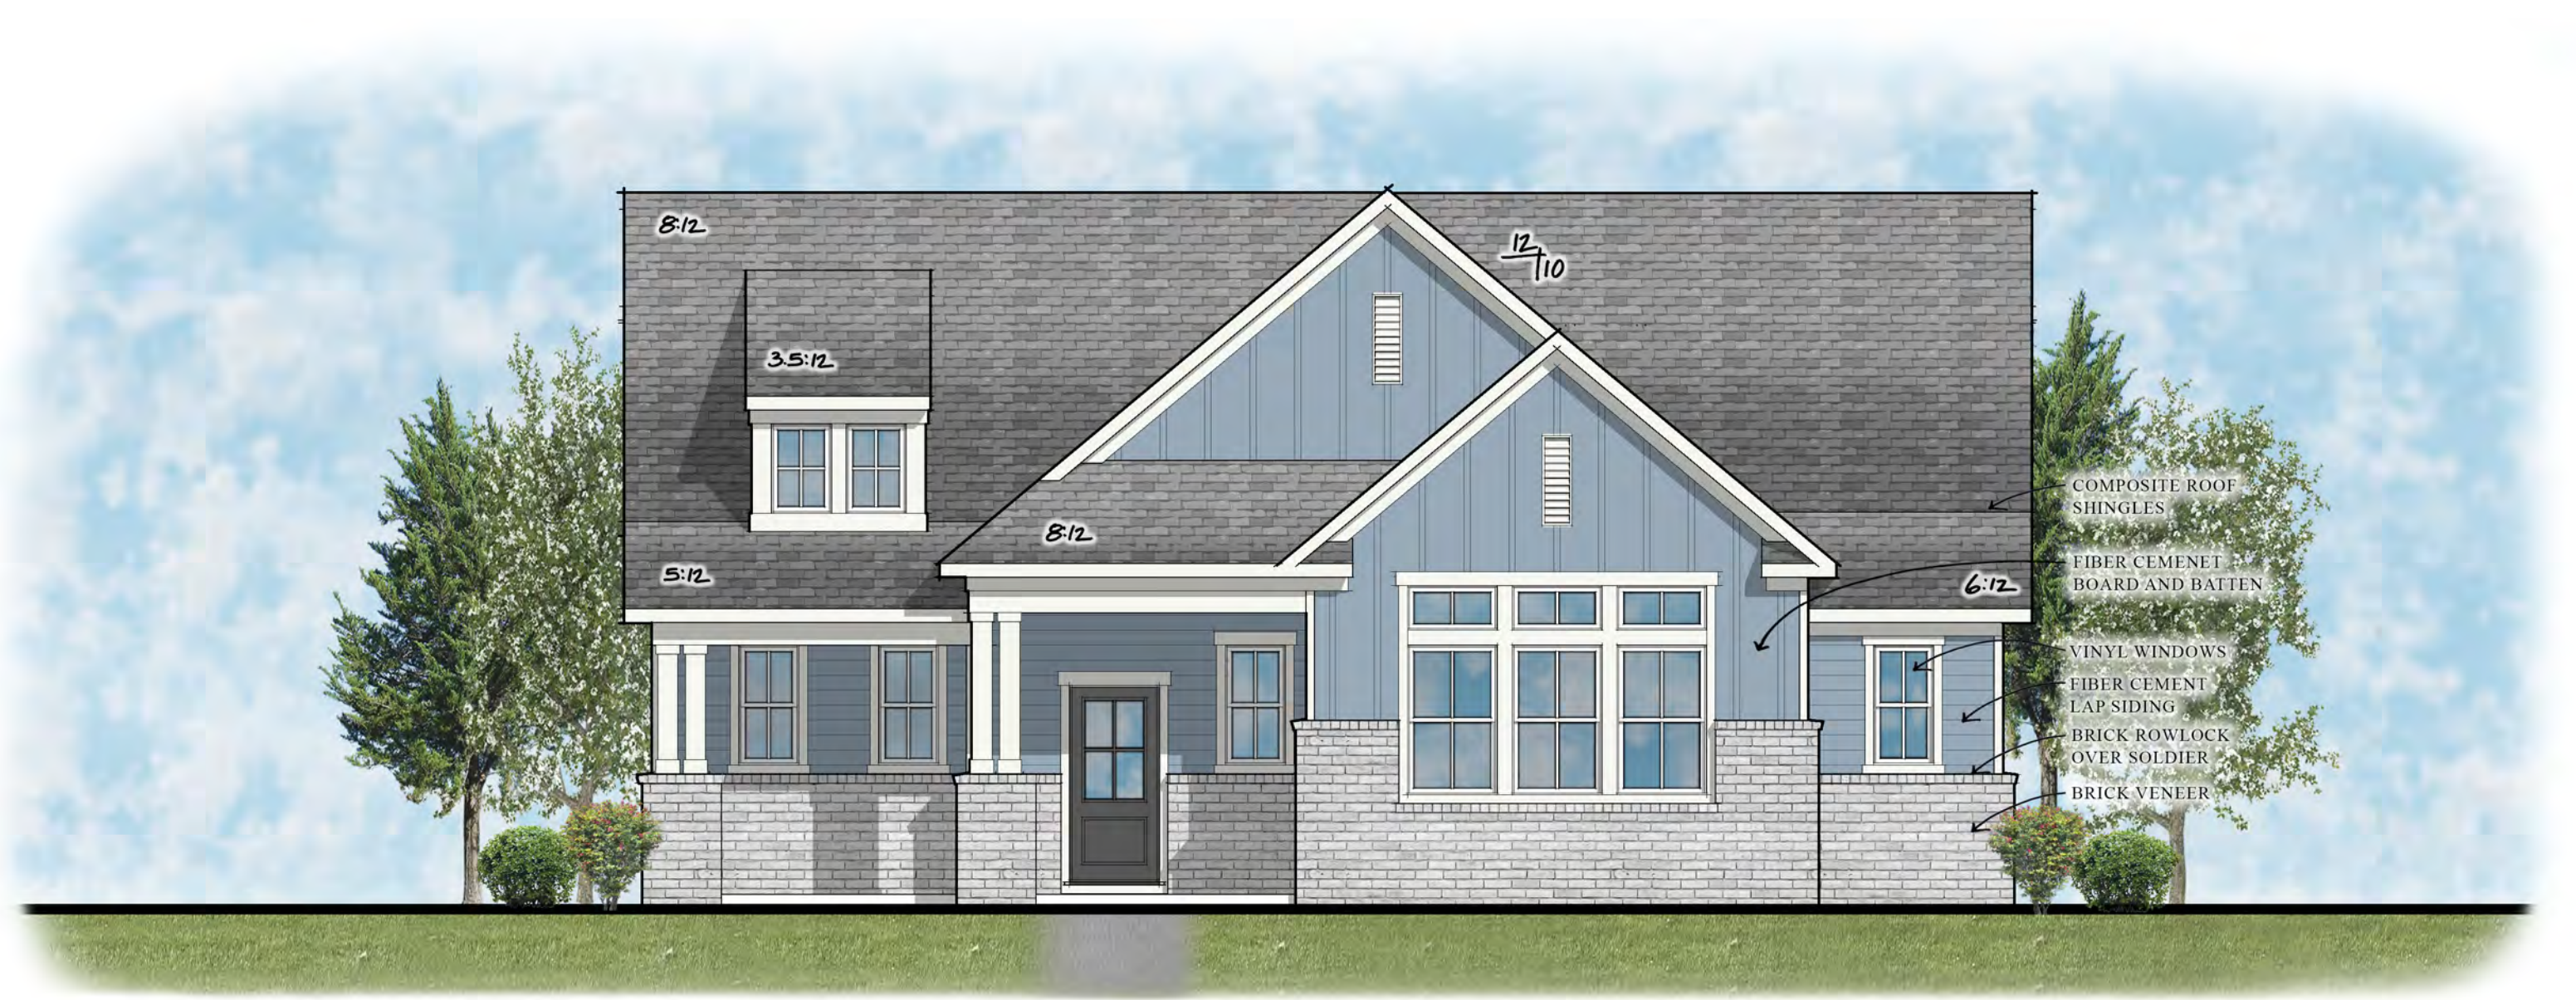

- COMPOSITE ROOF SHINGLES
- FIBER CEMENT BOARD AND BATTEN
- VINYL WINDOWS
- FIBER CEMENT LAP SIDING
- BRICK ROWLOCK OVER SOLDIER
- BRICK VENEER

Architectural Features

- Covered Front Porches
- Variety of Window Fenestrations
- 10/12 Roof Pitch Front Gable
- Brick Veneer on Front Elevation
- Mix of Lap & Shingle Siding
- Dormer
- Composite Roof Shingles
- Wrapped Porch Columns

Denmark '6' - Front Elevation

Knightdale, NC

09.26.2024



The drawings presented are illustrative of character and design intent only, and are subject to change based upon final design considerations (i.e. applicable codes, structural, and MEP design requirements, unit plan / floor plan changes, etc.)
© 2024 gmdesigngroup carolinas, inc.









Architectural Features

- Covered Front Porches
- Variety of Window Fenestrations
- 12/12 Roof Pitch Front Gable
- Brick & Stone Veneer on Front Elevation
- Mix of Lap, Board & Batten & Shingle Siding
- Composite Roof Shingles
- Wrapped Porch Columns



6-Plex - Front Elevation

20' 3-Story Rear Load Townhomes - Knightdale, NC

09.27.2024



www.gmdesigngroup.com

© gmd design group carolinas, inc. 2024

The drawings presented are illustrative of character and design intent only, and are subject to change based upon final design considerations (i.e., applicable codes, structural, and MEP design requirements, unit plan / floor plan changes, etc.) © 2024 gmdesigngroup carolinas, inc.



6-Plex - Rear Elevation

20' 3-Story Rear Load Townhomes - Knightdale, NC

09.27.2024



www.gmdesigngroup.com

© gmd design group
carolinas, inc. 2024

The drawings presented are illustrative of character and design intent only, and are subject to change based upon final design considerations (i.e., applicable codes, structural, and MEP design requirements, unit plan / floor plan changes, etc.)
© 2024 gmdesigngroup carolinas, inc.



6-Plex - Sides Elevations

20' 3-Story Rear Load Townhomes - Knightdale, NC

09.27.2024



www.gmdesigngroup.com

© gmd design group carolinas, inc. 2024

The drawings presented are illustrative of character and design intent only, and are subject to change based upon final design considerations (i.e. applicable codes, structural, and MEP design requirements, unit plan / floor plan changes, etc.) © 2024 gmdesigngroup carolinas, inc.



Architectural Features

- Covered Front Porches
- Variety of Window Fenestrations
- 12/12 Roof Pitch Front Gable
- Brick & Stone Veneer on Front Elevation
- Mix of Lap, Board & Batten & Shingle Siding
- Composite Roof Shingles
- Wrapped Porch Columns



5-Plex - Front Elevation

20' 3-Story Rear Load Townhomes - Knightdale, NC

09.27.2024



www.gmdesigngroup.com

© gmd design group carolinas, inc. 2024

The drawings presented are illustrative of character and design intent only, and are subject to change based upon final design considerations (i.e., applicable codes, structural, and MEP design requirements, unit plan / floor plan changes, etc.) © 2024 gmdesigngroup carolinas, inc.



5-Plex - Rear Elevation

20' 3-Story Rear Load Townhomes - Knightdale, NC

09.27.2024



www.gmdesigngroup.com

© gmd design group carolinas, inc. 2024

The drawings presented are illustrative of character and design intent only, and are subject to change based upon final design considerations (i.e., applicable codes, structural, and MEP design requirements, unit plan / floor plan changes, etc.) © 2024 gmdesigngroup carolinas, inc.



5-Plex - Sides Elevations

20' 3-Story Rear Load Townhomes - Knightdale, NC

09.27.2024



www.gmdesigngroup.com

© gmd design group
carolinas, inc. 2024

The drawings presented are illustrative of character and design intent only, and are subject to change based upon final design considerations (i.e. applicable codes, structural, and MEP design requirements, unit plan / floor plan changes, etc.)
© 2024 gmdesigngroup carolinas, inc.



Architectural Features

- Covered Front Porches
- Variety of Window Fenestrations
- 12/12 Roof Pitch Front Gable
- Brick & Stone Veneer on Front Elevation
- Mix of Lap, Board & Batten & Shingle Siding
- Composite Roof Shingles
- Wrapped Porch Columns

3-Plex - Front Elevation

20' 3-Story Rear Load Townhomes - Knightdale, NC

09.27.2024



www.gmdesigngroup.com

© gmd design group carolinas, inc. 2024

The drawings presented are illustrative of character and design intent only, and are subject to change based upon final design considerations (i.e., applicable codes, structural, and MEP design requirements, unit plan / floor plan changes, etc.) © 2024 gmdesigngroup carolinas, inc.



3-Plex - Rear Elevation

20' 3-Story Rear Load Townhomes - Knightdale, NC

09.27.2024



www.gmdesigngroup.com

© gmd design group carolinas, inc. 2024

The drawings presented are illustrative of character and design intent only, and are subject to change based upon final design considerations (i.e. applicable codes, structural, and MEP design requirements, unit plan / floor plan changes, etc.) © 2024 gmdesigngroup carolinas, inc.



3-Plex - Sides Elevations 20' 3-Story Rear Load Townhomes - Knightdale, NC

09.27.2024

APPROVED MASTER PLAN
Town of Knightdale
Development Services
Gideon Smith 09/24/2025



www.gmdesigngroup.com

© gmd design group
carolinas, inc. 2024

The drawings presented are illustrative of character and design intent only, and are subject to change based upon final design considerations (i.e. applicable codes, structural, and MEP design requirements, unit plan / floor plan changes, etc.)
© 2024 gmdesigngroup carolinas, inc.



Front Elevation

Architectural Features

- Covered Front Porches
- Variety of Window Fenestrations
- 12/12 Roof Pitch Front Gable
- Brick & Stone Veneer on Front Elevation
- Mix of Lap, Board & Batten & Shingle Siding
- Composite Roof Shingles
- Wrapped Porch Columns

6-Plex

20' 3-Story Rear Load Townhomes - Knightdale, NC

05.28.2025



© gmd design group
carolinac, inc. 2025

The drawings presented are illustrative of character and design intent only, and are subject to change based upon final design considerations (i.e., applicable codes, structural, and MEP design requirements, unit plan / floor plan changes, etc.)
© 2025 gmd design group carolinac, inc.



Rear Elevation



6-Plex

20' 3-Story Rear Load Townhomes - Knightdale, NC

05.28.2025



© gmd design group
carolinas, inc. 2025

The drawings presented are illustrative of character and design intent only, and are subject to change based upon final design considerations (i.e., applicable codes, structural, and MEP design requirements, unit plan / floor plan changes, etc.)
© 2025 gmd design group carolinas, inc.



Front Elevation 'A' Facing
Mingo Bluff Blvd.

6-Plex

20' 3-Story Rear Load Townhomes - Knightdale, NC

05.28.2025



© gmd design group
carolinas, inc. 2025

The drawings presented are illustrative of character and design intent only, and are subject to change based upon final design considerations (i.e., applicable codes, structural, and MEP design requirements, unit plan / floor plan changes, etc.)
© 2025 gmd design group carolinas, inc.



Front Elevation 'B' Facing
Mingo Bluff Blvd.

6-Plex

20' 3-Story Rear Load Townhomes - Knightdale, NC

05.28.2025



© gmd design group
carolinas, inc. 2025

The drawings presented are illustrative of character and design intent only, and are subject to change based upon final design considerations (i.e., applicable codes, structural, and MEP design requirements, unit plan / floor plan changes, etc.)
© 2025 gmd design group carolinas, inc.



Front Elevation 'C' Facing
Mingo Bluff Blvd.

6-Plex


20' 3-Story Rear Load Townhomes - Knightdale, NC

05.28.2025



© gmd design group
carolinass, inc. 2025

The drawings presented are illustrative of character and design intent only, and are subject to change based upon final design considerations (i.e., applicable codes, structural, and MEP design requirements, unit plan / floor plan changes, etc.)
© 2025 gmd design group carolinass, inc.

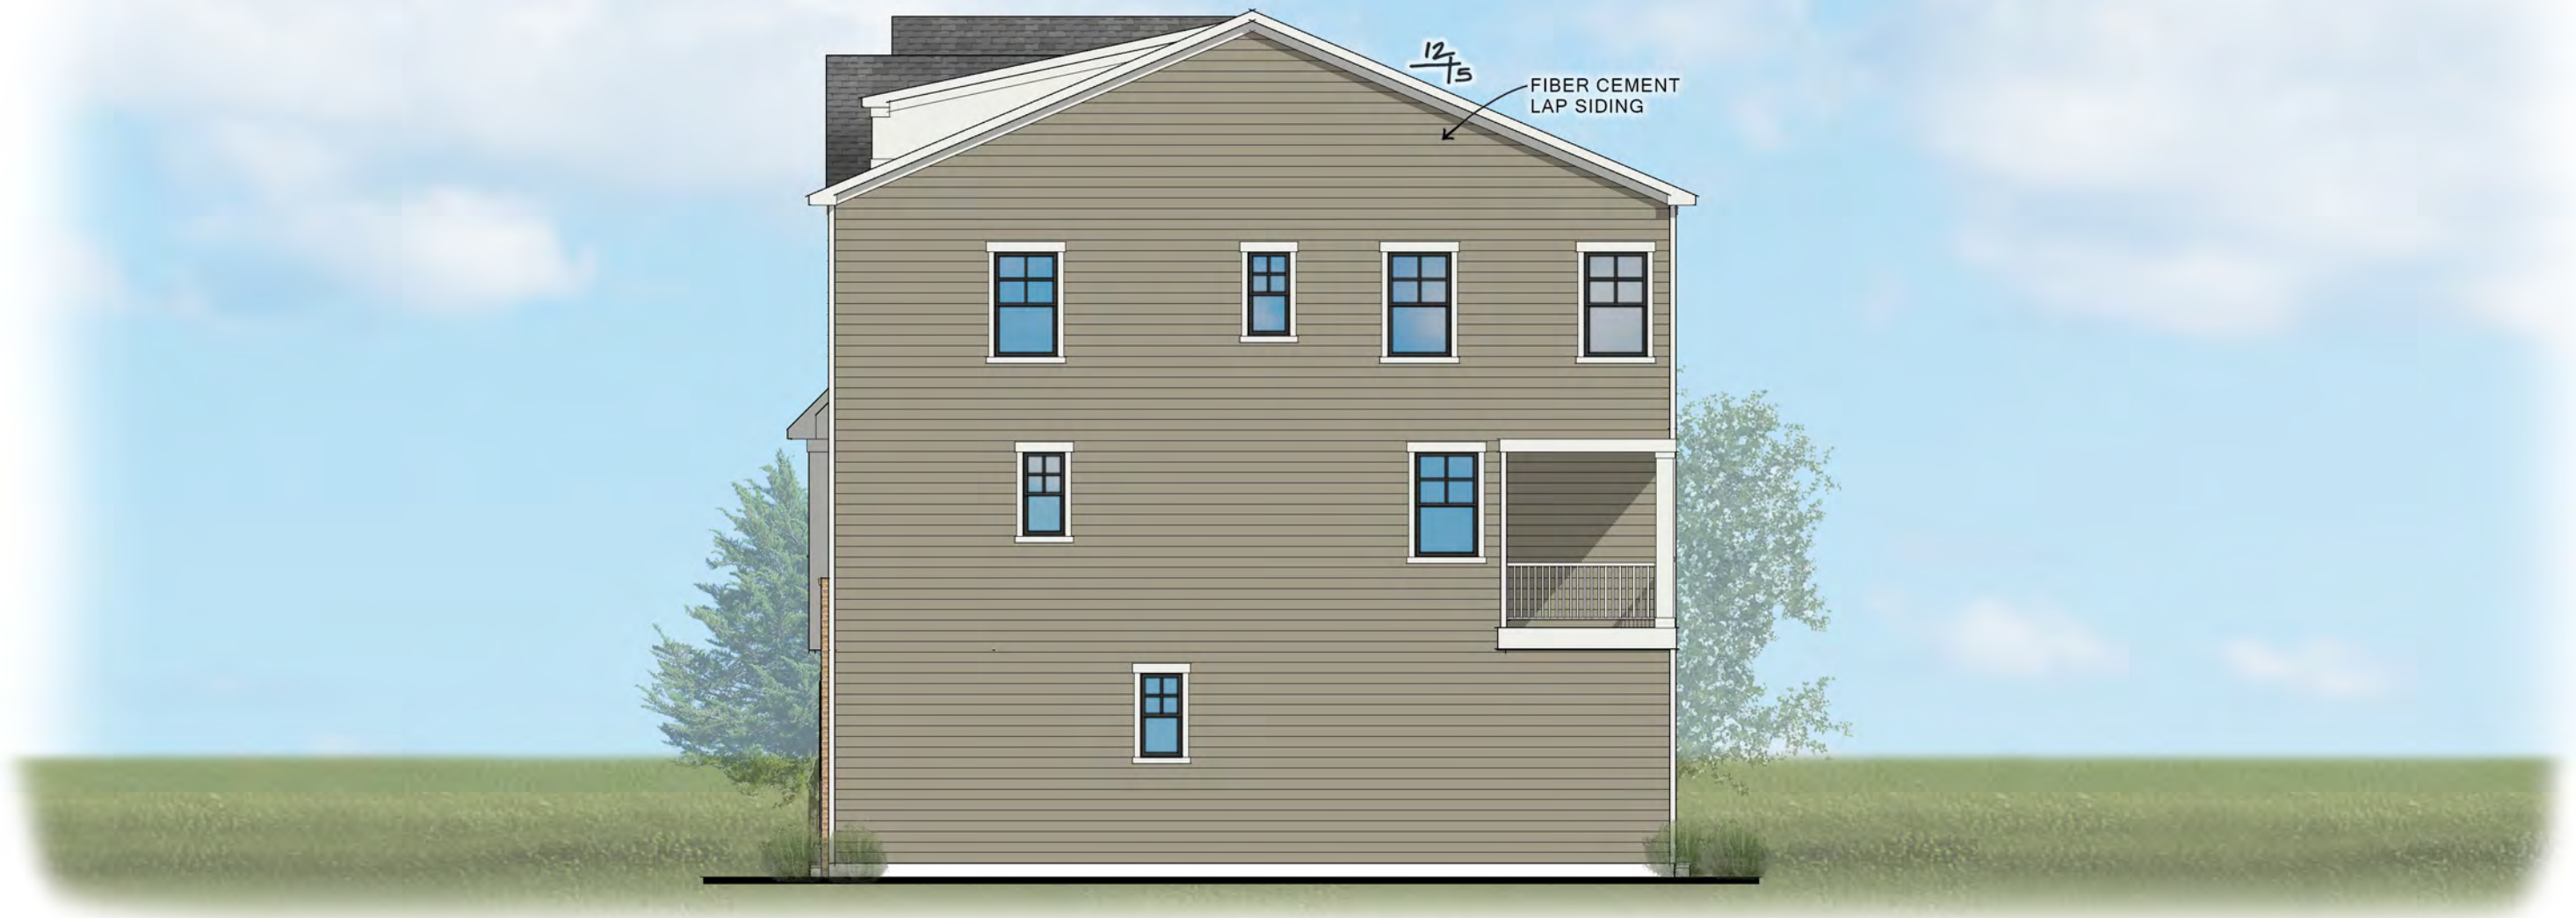

Side Elevation



6-Plex

20' 3-Story Rear Load Townhomes - Knightdale, NC

05.28.2025



APPROVED MASTER PLAN

Town of Knightdale
Development Services
Gideon Smith 09/24/2025



© gmd design group
carolina, inc. 2025

The drawings presented are illustrative of character and design intent only, and are subject to change based upon final design considerations (i.e., applicable codes, structural, and MEP design requirements, unit plan / floor plan changes, etc.)
© 2025 gmd design group carolina, inc.





Front Elevation

6-Plex

20' 2-Story Rear Load Townhomes - Knightdale, NC

05.28.2025



© gmd design group
carolina, inc. 2025

The drawings presented are illustrative of character and design intent only, and are subject to change based upon final design considerations (i.e. applicable codes, structural, and MEP design requirements, unit plan / floor plan changes, etc.)
© 2025 gmd design group carolina, inc.



Rear Elevation

6-Plex

20' 2-Story Rear Load Townhomes - Knightdale, NC

05.28.2025



© gmd design group
carolina, inc. 2025

The drawings presented are illustrative of character and design intent only, and are subject to change based upon final design considerations (i.e. applicable codes, structural, and MEP design requirements, unit plan / floor plan changes, etc.)
© 2025 gmd design group carolina, inc.



5:12

6:12

COMPOSITE ROOF SHINGLES

VINYL LAP SIDING

VINYL WINDOWS

Left Elevation

Facing Mingo Bluff Blvd.

6-Plex


20' 2-Story Rear Load Townhomes - Knightdale, NC

05.28.2025



© gmd design group
carolinas, inc. 2025

The drawings presented are illustrative of character and design intent only, and are subject to change based upon final design considerations (i.e. applicable codes, structural, and MEP design requirements, unit plan / floor plan changes, etc.)
© 2025 gmd design group carolinas, inc.

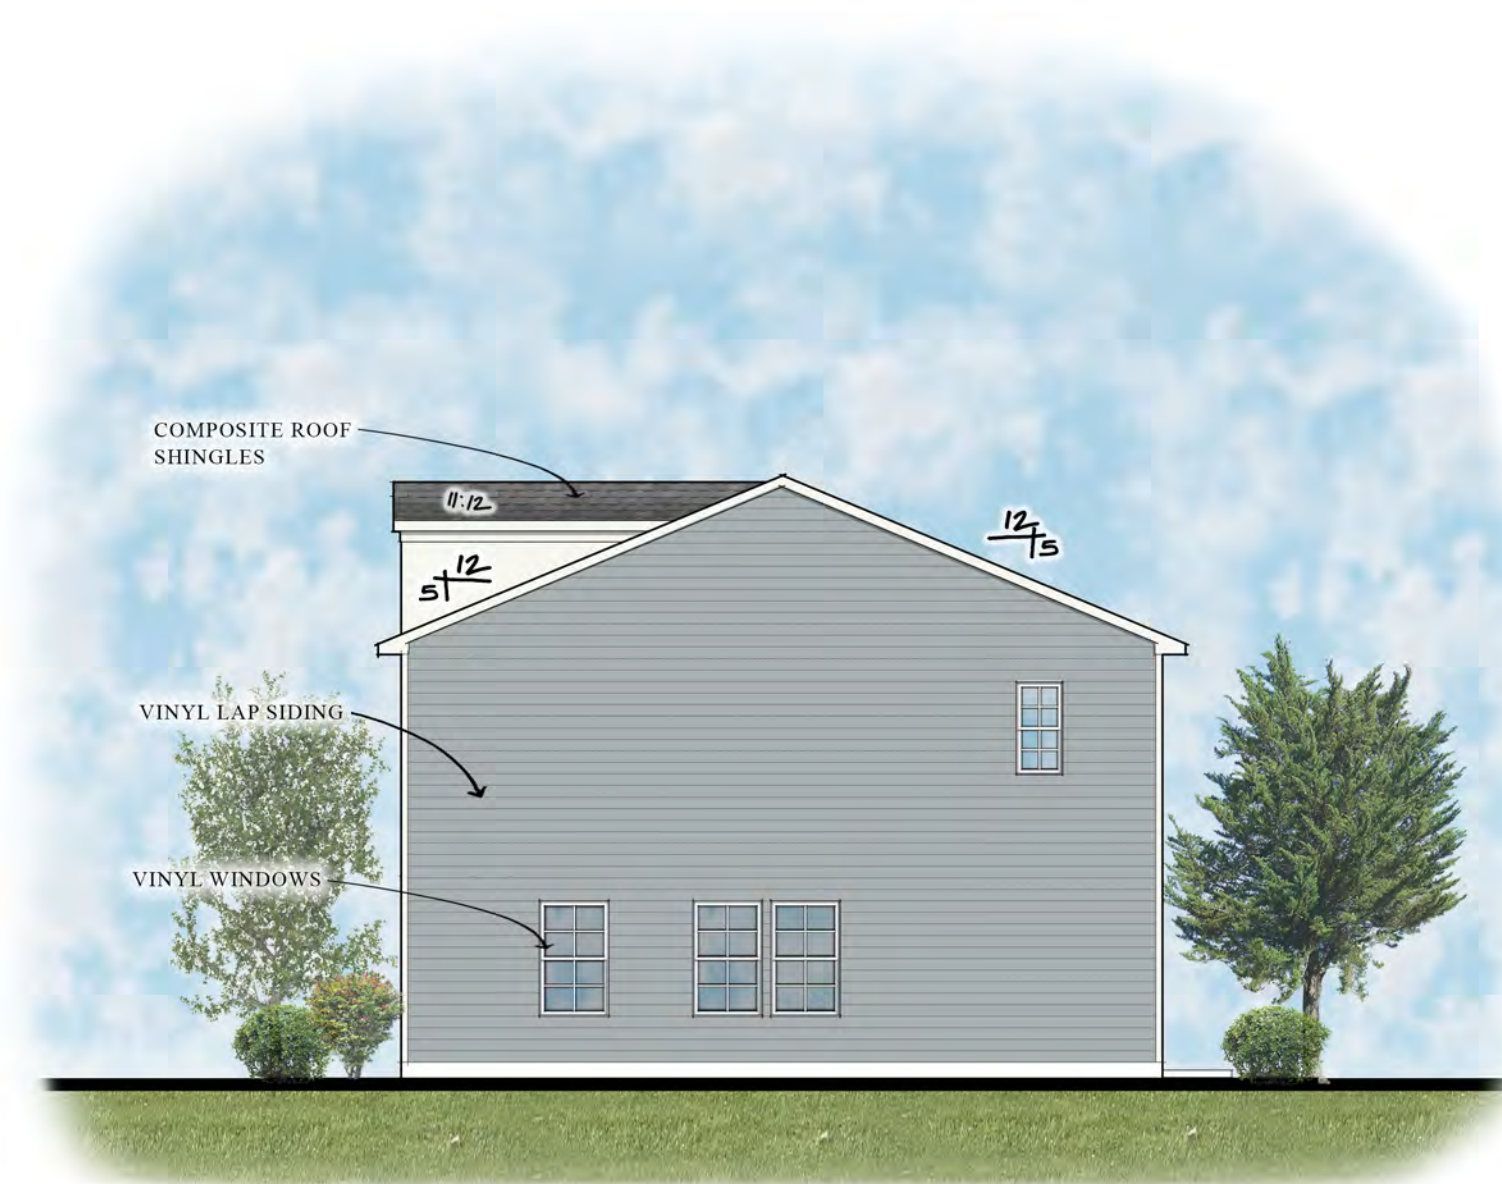

COMPOSITE ROOF SHINGLES

VINYL LAP SIDING

VINYL WINDOWS

Right Elevation

6-Plex

20' 2-Story Rear Load Townhomes - Knightdale, NC

05.28.2025



© gmd design group
carolinas, inc. 2025

The drawings presented are illustrative of character and design intent only, and are subject to change based upon final design considerations (i.e. applicable codes, structural, and MEP design requirements, unit plan / floor plan changes, etc.)
© 2025 gmd design group carolinas, inc.





Facing Mingo Bluff Blvd.



Front Elevation

25' Single Family - Knightdale, NC

05.28.2025



© gmd design group
carolina, inc. 2025

The drawings presented are illustrative of character and design intent only, and are subject to change based upon final design considerations (i.e. applicable codes, structural, and MEP design requirements, unit plan / floor plan changes, etc.)
© 2025 gmd design group carolina, inc.



Side Elevation

25' Single Family - Knightdale, NC

05.28.2025



© gmd design group
carolinas, inc. 2025

The drawings presented are illustrative of character and design intent only, and are subject to change based upon final design considerations (i.e., applicable codes, structural, and MEP design requirements, unit plan / floor plan changes, etc.)
© 2025 gmd design group carolinas, inc.



Rear Elevation

25' Single Family - Knightdale, NC

05.28.2025



© gmd design group
carolinas, inc. 2025

The drawings presented are illustrative of character and design intent only, and are subject to change based upon final design considerations (i.e. applicable codes, structural, and MEP design requirements, unit plan / floor plan changes, etc.)
© 2025 gmd design group carolinas, inc.





Front Elevation

6-Plex

20' 2-Story Rear Load Townhomes - Knightdale, NC

06.04.2025



© gmd design group
carolinas, inc. 2025

The drawings presented are illustrative of character and design intent only, and are subject to change based upon final design considerations (i.e. applicable codes, structural, and MEP design requirements, unit plan / floor plan changes, etc.)
© 2025 gmd design group carolinas, inc.



Rear Elevation

6-Plex

20' 2-Story Rear Load Townhomes - Knightdale, NC

06.04.2025



© gmd design group
carolinas, inc. 2025

The drawings presented are illustrative of character and design intent only, and are subject to change based upon final design considerations (i.e. applicable codes, structural, and MEP design requirements, unit plan / floor plan changes, etc.)
© 2025 gmd design group carolinas, inc.



Left Elevation Facing Mingo Bluff Blvd.

6-Plex


20' 2-Story Rear Load Townhomes - Knightdale, NC

06.04.2025



© gmd design group
carolinas, inc. 2025

The drawings presented are illustrative of character and design intent only, and are subject to change based upon final design considerations (i.e. applicable codes, structural, and MEP design requirements, unit plan / floor plan changes, etc.)
© 2025 gmd design group carolinas, inc.

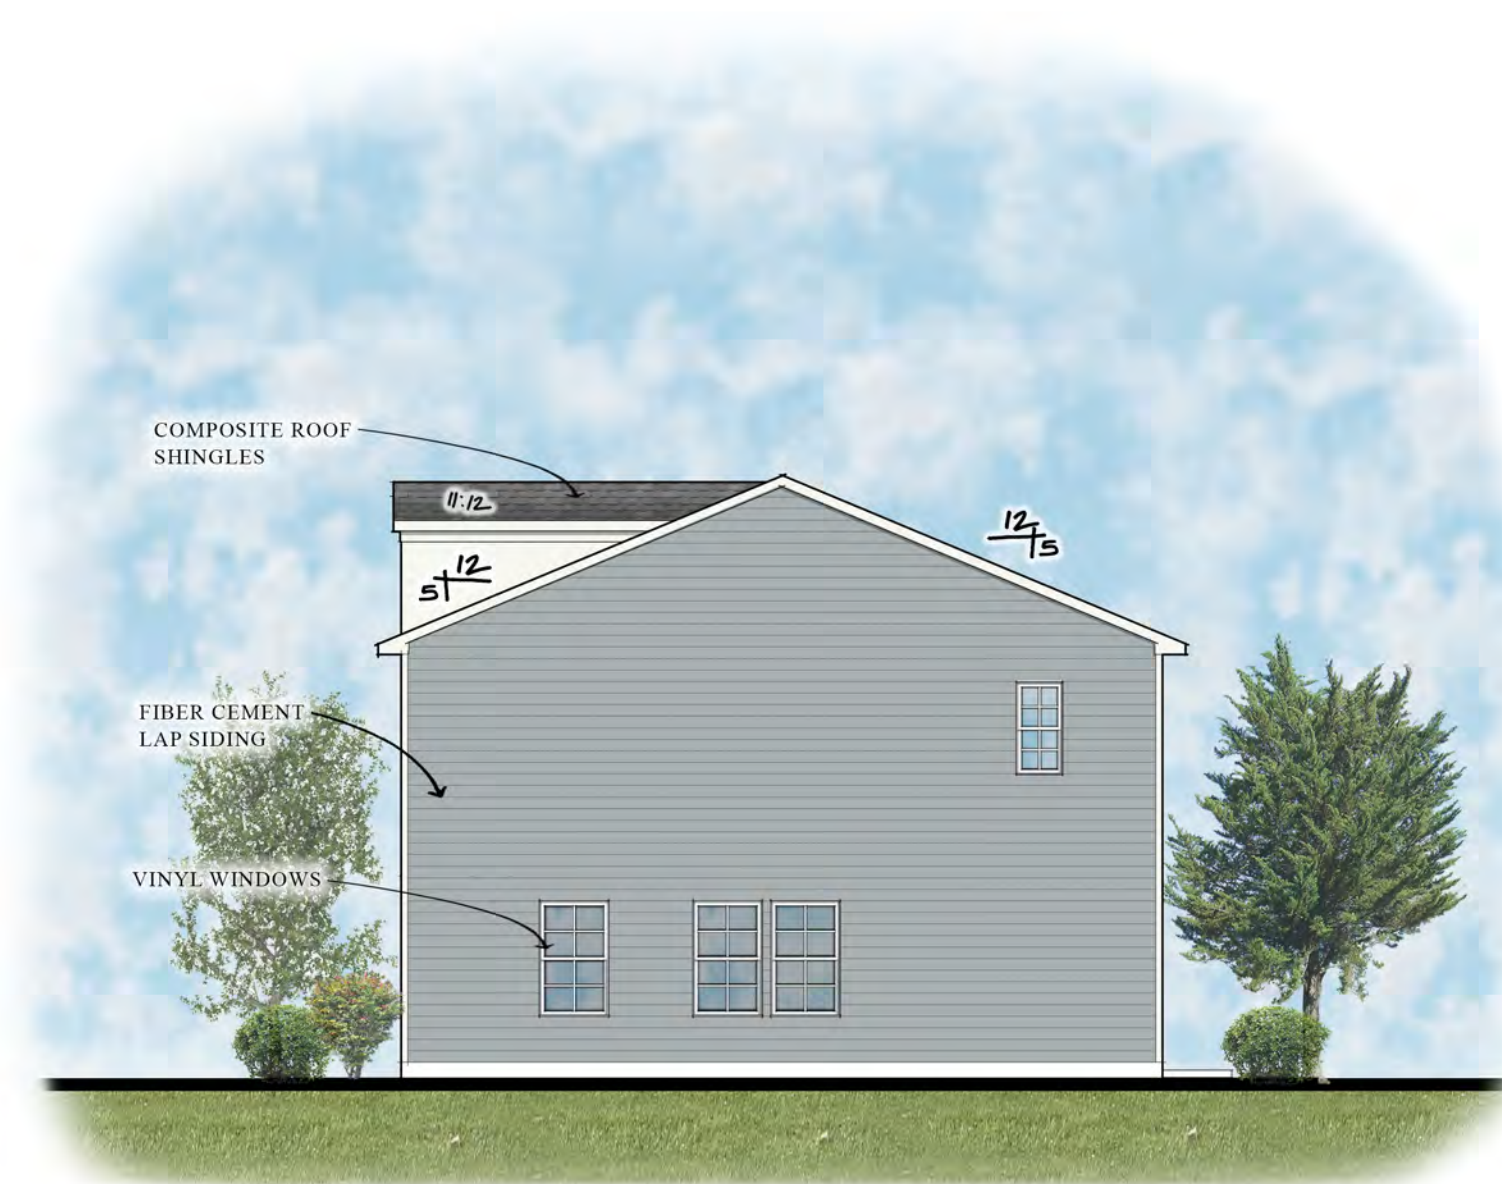

Right Elevation

6-Plex

20' 2-Story Rear Load Townhomes - Knightdale, NC

06.04.2025



© gmd design group
carolinas, inc. 2025

The drawings presented are illustrative of character and design intent only, and are subject to change based upon final design considerations (i.e. applicable codes, structural, and MEP design requirements, unit plan / floor plan changes, etc.)
© 2025 gmd design group carolinas, inc.



30' Single Family - Knightdale, NC

06.05.2025



© gmd design group
carolinas, inc. 2025

The drawings presented are illustrative of character and design intent only, and are subject to change based upon final design considerations (i.e. applicable codes, structural, and MEP design requirements, unit plan / floor plan changes, etc.)
© 2025 gmd design group carolinas, inc.



25' Single Family - Knightdale, NC

06.05.2025



© gmd design group
carolinas, inc. 2025

The drawings presented are illustrative of character and design intent only, and are subject to change based upon final design considerations (i.e., applicable codes, structural, and MEP design requirements, unit plan / floor plan changes, etc.)
© 2025 gmd design group carolinas, inc.



Front Elevation

25' Single Family - Knightdale, NC

06.05.2025



© gmd design group
carolinas, inc. 2025

The drawings presented are illustrative of character and design intent only, and are subject to change based upon final design considerations (i.e. applicable codes, structural, and MEP design requirements, unit plan / floor plan changes, etc.)
© 2025 gmd design group carolinas, inc.



Rear Elevation

25' Single Family - Knightdale, NC

06.05.2025



© gmd design group
carolinās, inc. 2025

The drawings presented are illustrative of character and design intent only, and are subject to change based upon final design considerations (i.e. applicable codes, structural, and MEP design requirements, unit plan / floor plan changes, etc.)
© 2025 gmd design group carolinās, inc.



Left Elevation

25' Single Family - Knightdale, NC

06.05.2025



© gmd design group
carolinas, inc. 2025

The drawings presented are illustrative of character and design intent only, and are subject to change based upon final design considerations (i.e. applicable codes, structural, and MEP design requirements, unit plan / floor plan changes, etc.)
© 2025 gmd design group carolinas, inc.



Right Elevation

25' Single Family - Knightdale, NC

06.05.2025



© gmd design group
carolinas, inc. 2025

The drawings presented are illustrative of character and design intent only, and are subject to change based upon final design considerations (i.e. applicable codes, structural, and MEP design requirements, unit plan / floor plan changes, etc.)
© 2025 gmd design group carolinas, inc.



Front Elevation

Architectural Features

- Covered Front Porches
- Variety of Window Fenestrations
- 12/12 Roof Pitch Front Gable
- Brick & Stone Veneer on Front Elevation
- Mix of Lap, Board & Batten & Shingle Siding
- Composite Roof Shingles
- Wrapped Porch Columns

6-Plex

20' 3-Story Rear Load Townhomes - Knightdale, NC

05.28.2025



© gmd design group
carolin, inc. 2025

The drawings presented are illustrative of character and design intent only, and are subject to change based upon final design considerations (i.e., applicable codes, structural, and MEP design requirements, unit plan / floor plan changes, etc.)
© 2025 gmd design group carolin, inc.



Rear Elevation



6-Plex

20' 3-Story Rear Load Townhomes - Knightdale, NC

05.28.2025



© gmd design group
carolin, inc. 2025

The drawings presented are illustrative of character and design intent only, and are subject to change based upon final design considerations (i.e., applicable codes, structural, and MEP design requirements, unit plan / floor plan changes, etc.)
© 2025 gmd design group carolin, inc.



Front Elevation 'A' Facing
Mingo Bluff Blvd.

6-Plex

20' 3-Story Rear Load Townhomes - Knightdale, NC

05.28.2025



© gmd design group
carolinas, inc. 2025

The drawings presented are illustrative of character and design intent only, and are subject to change based upon final design considerations (i.e., applicable codes, structural, and MEP design requirements, unit plan / floor plan changes, etc.)
© 2025 gmdesigngroup carolinas, inc.



Front Elevation 'B' Facing
Mingo Bluff Blvd.

6-Plex

20' 3-Story Rear Load Townhomes - Knightdale, NC

05.28.2025



© gmd design group
carolinas, inc. 2025

The drawings presented are illustrative of character and design intent only, and are subject to change based upon final design considerations (i.e., applicable codes, structural, and MEP design requirements, unit plan / floor plan changes, etc.)
© 2025 gmd design group carolinas, inc.



Front Elevation 'C' Facing
Mingo Bluff Blvd.

6-Plex


20' 3-Story Rear Load Townhomes - Knightdale, NC

05.28.2025



© gmd design group
carolinas, inc. 2025

The drawings presented are illustrative of character and design intent only, and are subject to change based upon final design considerations (i.e., applicable codes, structural, and MEP design requirements, unit plan / floor plan changes, etc.)
© 2025 gmd design group carolinas, inc.

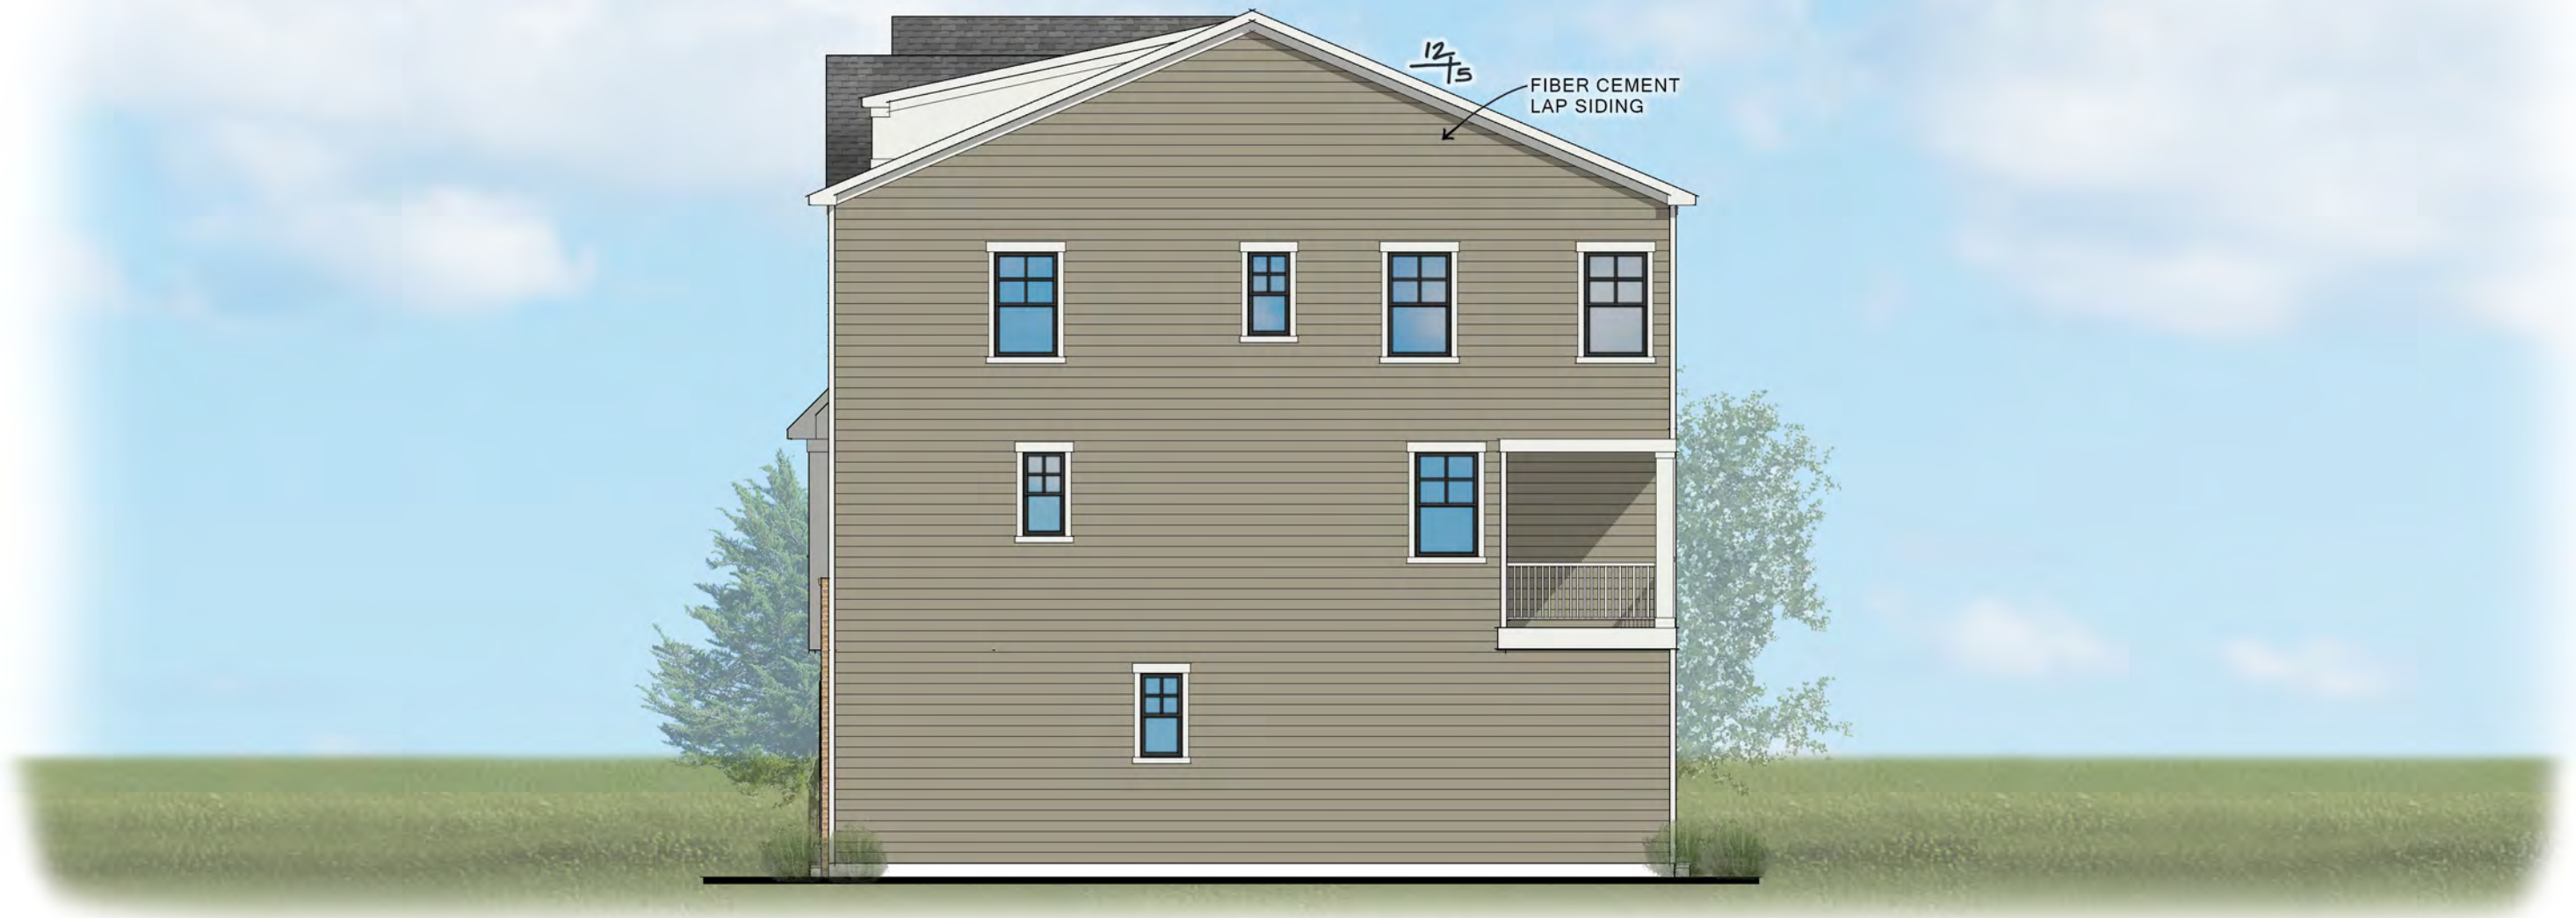

Side Elevation



6-Plex

20' 3-Story Rear Load Townhomes - Knightdale, NC

05.28.2025



APPROVED MASTER PLAN

Town of Knightdale
Development Services
Gideon Smith 09/24/2025



© gmd design group
carolin, inc. 2025

The drawings presented are illustrative of character and design intent only, and are subject to change based upon final design considerations (i.e., applicable codes, structural, and MEP design requirements, unit plan / floor plan changes, etc.)
© 2025 gmd design group carolin, inc.



Facing Mingo Bluff Blvd.



Front Elevation

25' Single Family - Knightdale, NC

06.04.2025



© gmd design group
carolinas, inc. 2025

The drawings presented are illustrative of character and design intent only, and are subject to change based upon final design considerations (i.e. applicable codes, structural, and MEP design requirements, unit plan / floor plan changes, etc.)
© 2025 gmd design group carolinas, inc.



Side Elevation

25' Single Family - Knightdale, NC

06.04.2025



© gmd design group
carolinas, inc. 2025

The drawings presented are illustrative of character and design intent only, and are subject to change based upon final design considerations (i.e., applicable codes, structural, and MEP design requirements, unit plan / floor plan changes, etc.)
© 2025 gmd design group carolinas, inc.



Rear Elevation

25' Single Family - Knightdale, NC

06.04.2025



© gmd design group
carolina, inc. 2025

The drawings presented are illustrative of character and design intent only, and are subject to change based upon final design considerations (i.e. applicable codes, structural, and MEP design requirements, unit plan / floor plan changes, etc.)
© 2025 gmd design group carolina, inc.