
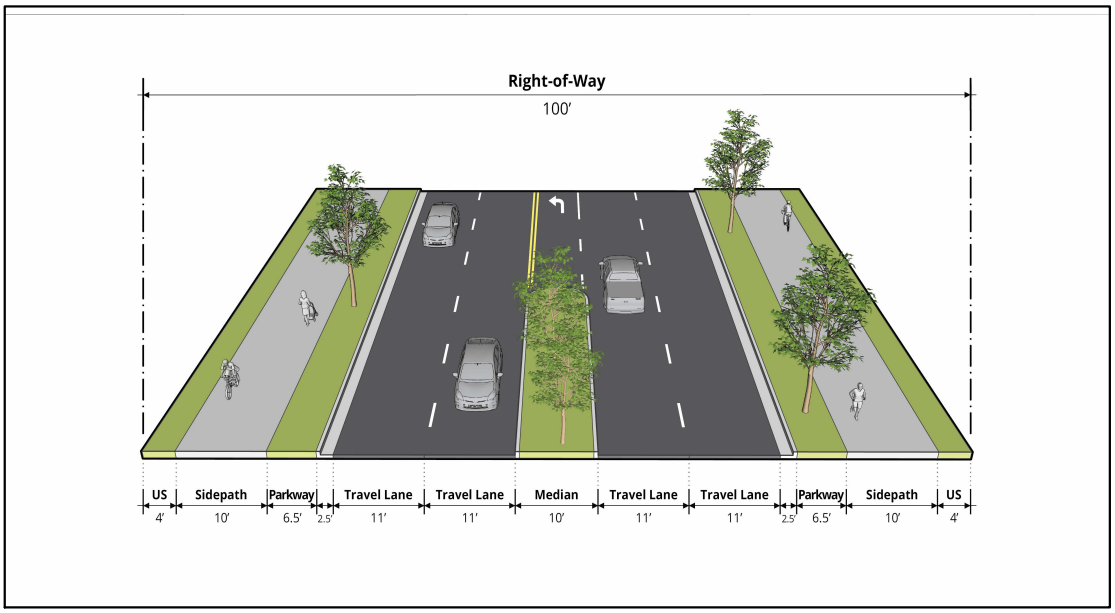


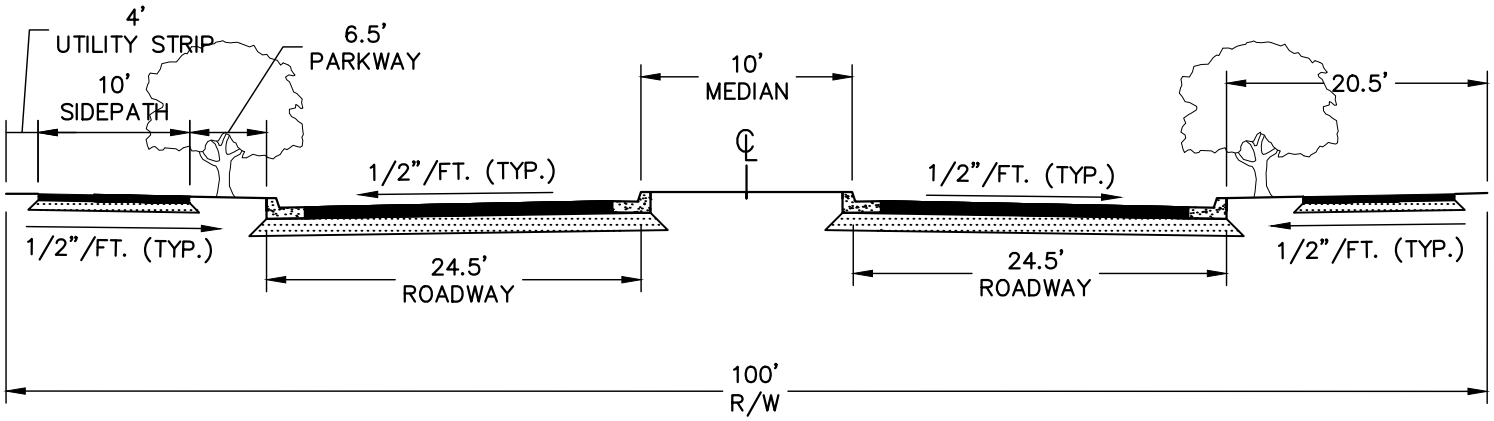

NO SCALE

MINIMUM PAVEMENT DESIGN:

BITUMINOUS SURFACE COURSE: 1 1/2" S 9.5B
INTERMEDIATE COURSE: 2 1/2" I 19.0B
BASE COURSE: 8" ABC

STREET FEATURES:

MEDIAN OF 10 FT.
TRAVEL LANES OF 11 FT.
CURB & GUTTER
PARKWAY – 6.5 FT. ON EACH SIDE
SIDEPATH – 10 FT. ON EACH SIDE
REQUIRES 100 FT. OF RIGHT–OF–WAY
UTILITY LOCATION UNDERGROUND
AVERAGE SPEED 35–45 MPH
STREET TREES LOCATED IN PARKWAY
UTILITY LOCATION BEHIND CURB ON NCDOT FACILITIES

REVISIONS	
DATE	DESCRIPTION

TOWN OF KNIGHTDALE STANDARD DETAILS	BOULEVARD - 4 LANES SIDEPATHS	STD. NO. 3.07-1